




SECTIONAL ELEVATION

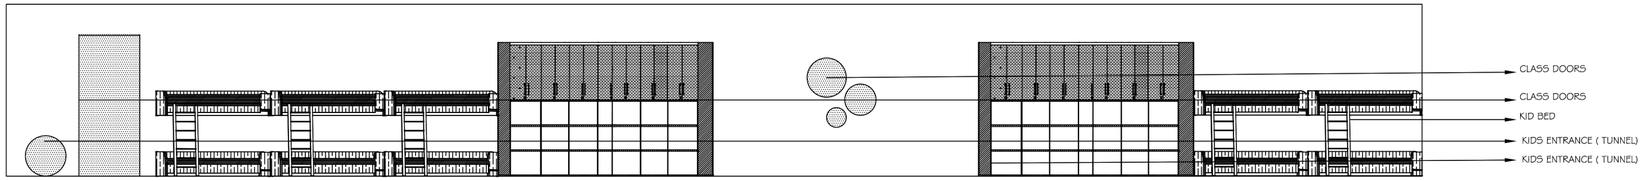

CLASS ROOM ELEVATION

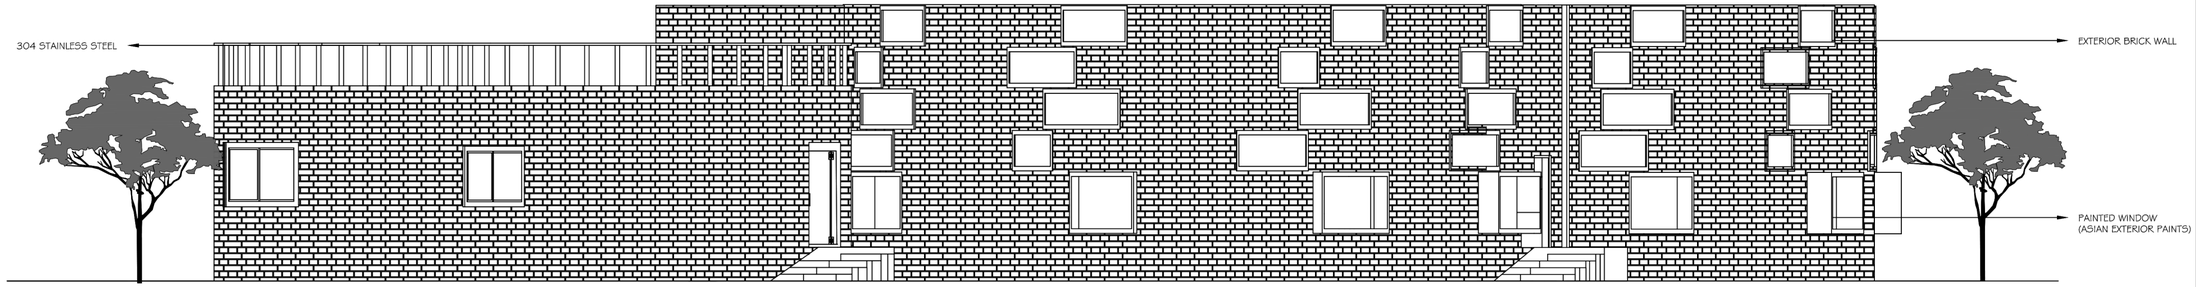

EXTERIOR ELEVATION

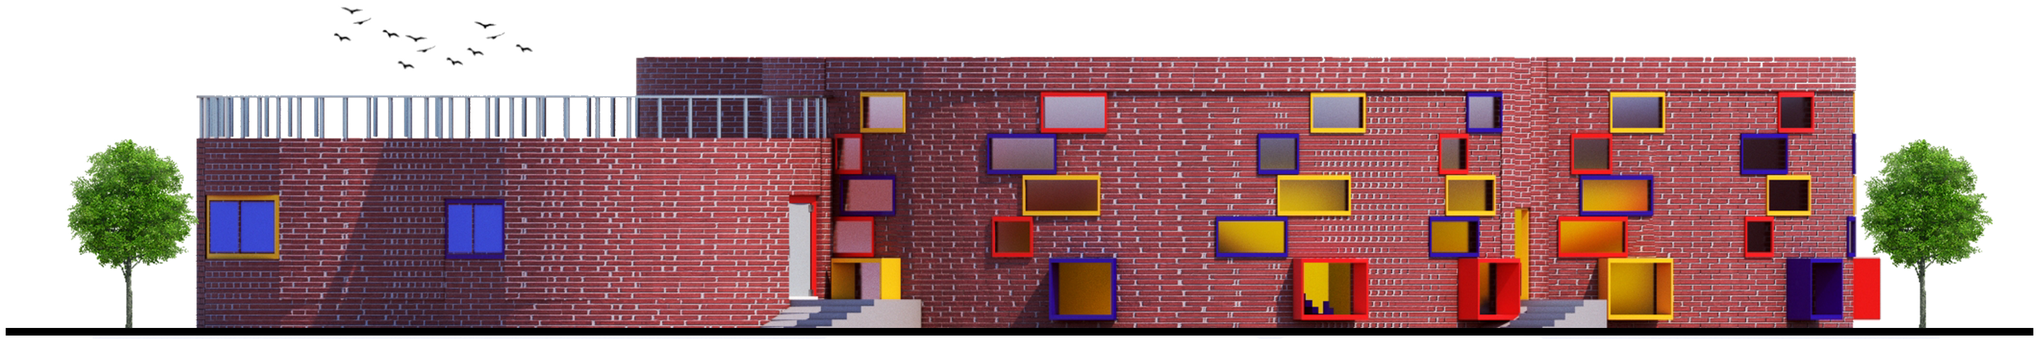

EXTERIOR ELEVATION RENDER

ICAT Design & Media College

N

NOTES:
ALL THE UNITIS ARE IN FEET & INCHES

TOTAL SITE AREA : 18000 SQ.FT

BUILT UP AREA: 10000 SQ.FT

LEGEND:

NO	HATCHES	MATERIALS
1		CONCRETE
2		BRICK WALL
3		WOOD
4		DOOR

PROJECT NAME:
Play School Design

CLIENT NAME:
POD Play School

DRAWING NAME:
SECTIONAL ELEVATION

NAME:
Yusuf. Aliasgar. Sadriwala

DATE:
23\04\2019

SCALE
1:100

SHEET NUMBER:
06