
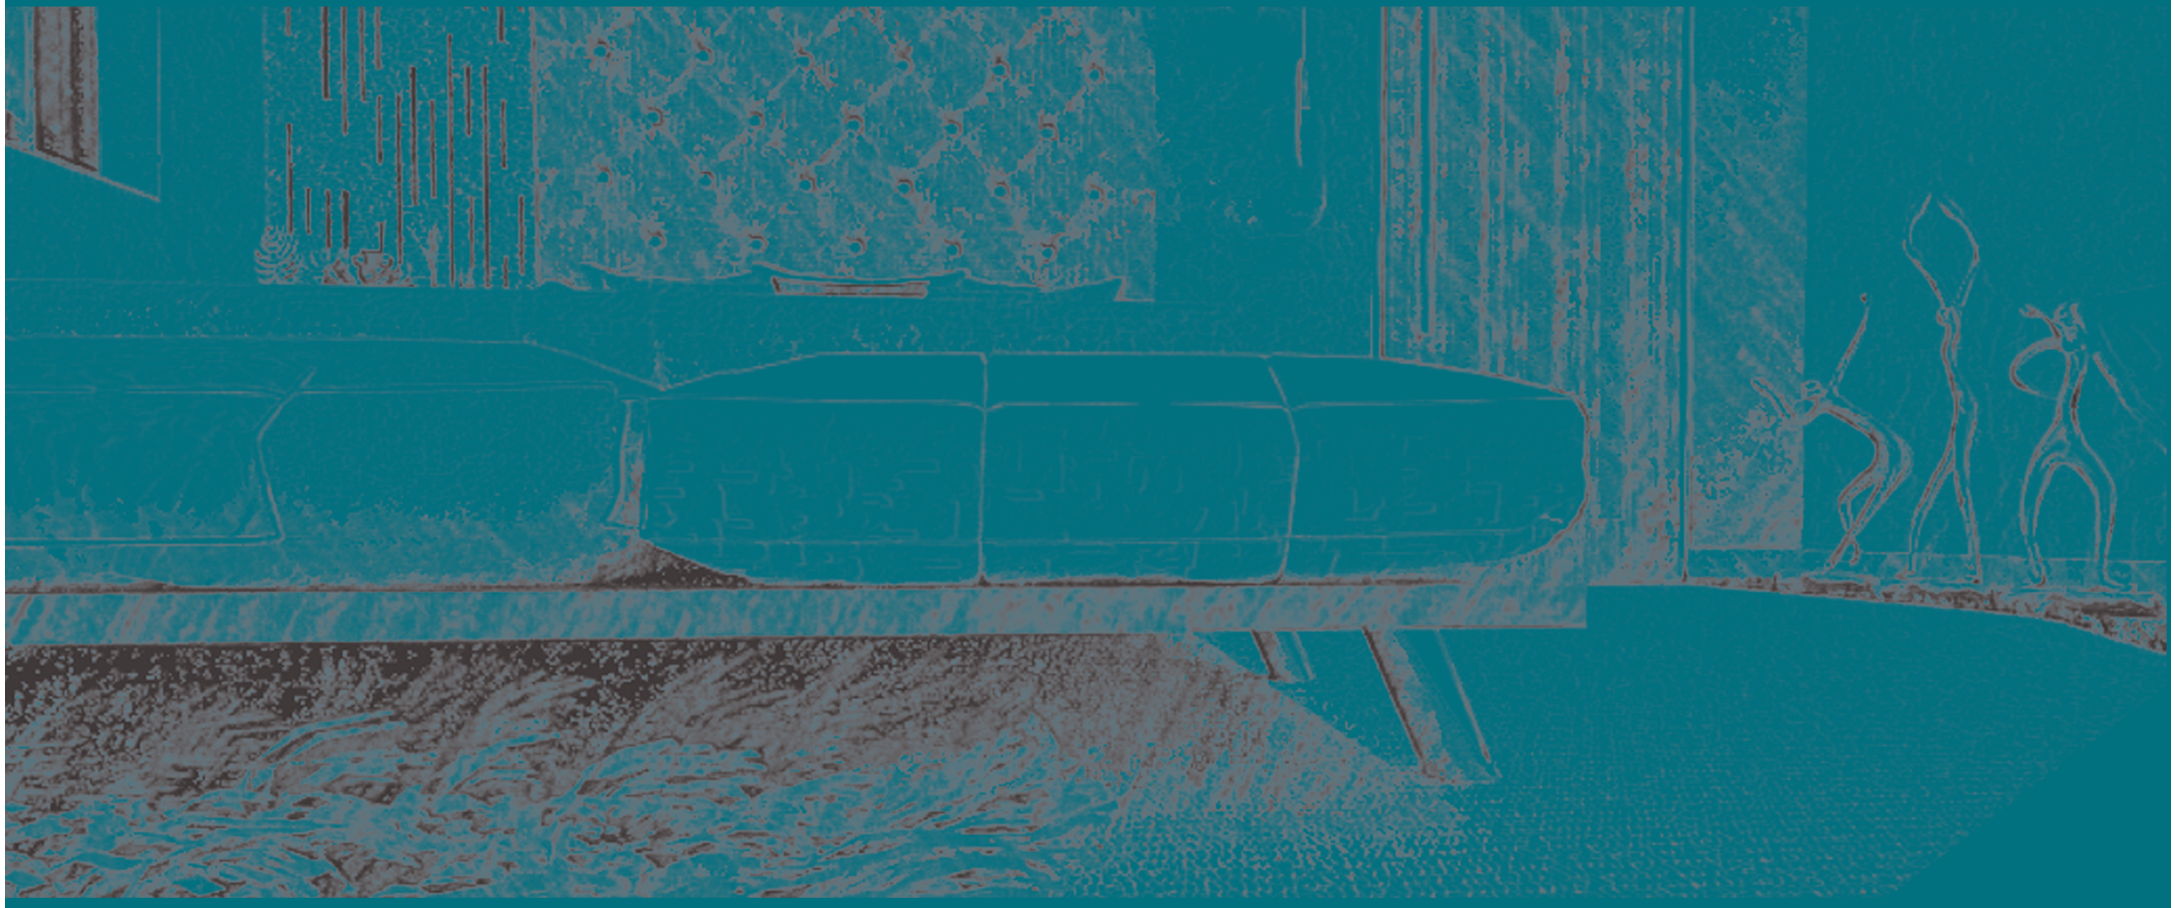


technical pack

-sneha m

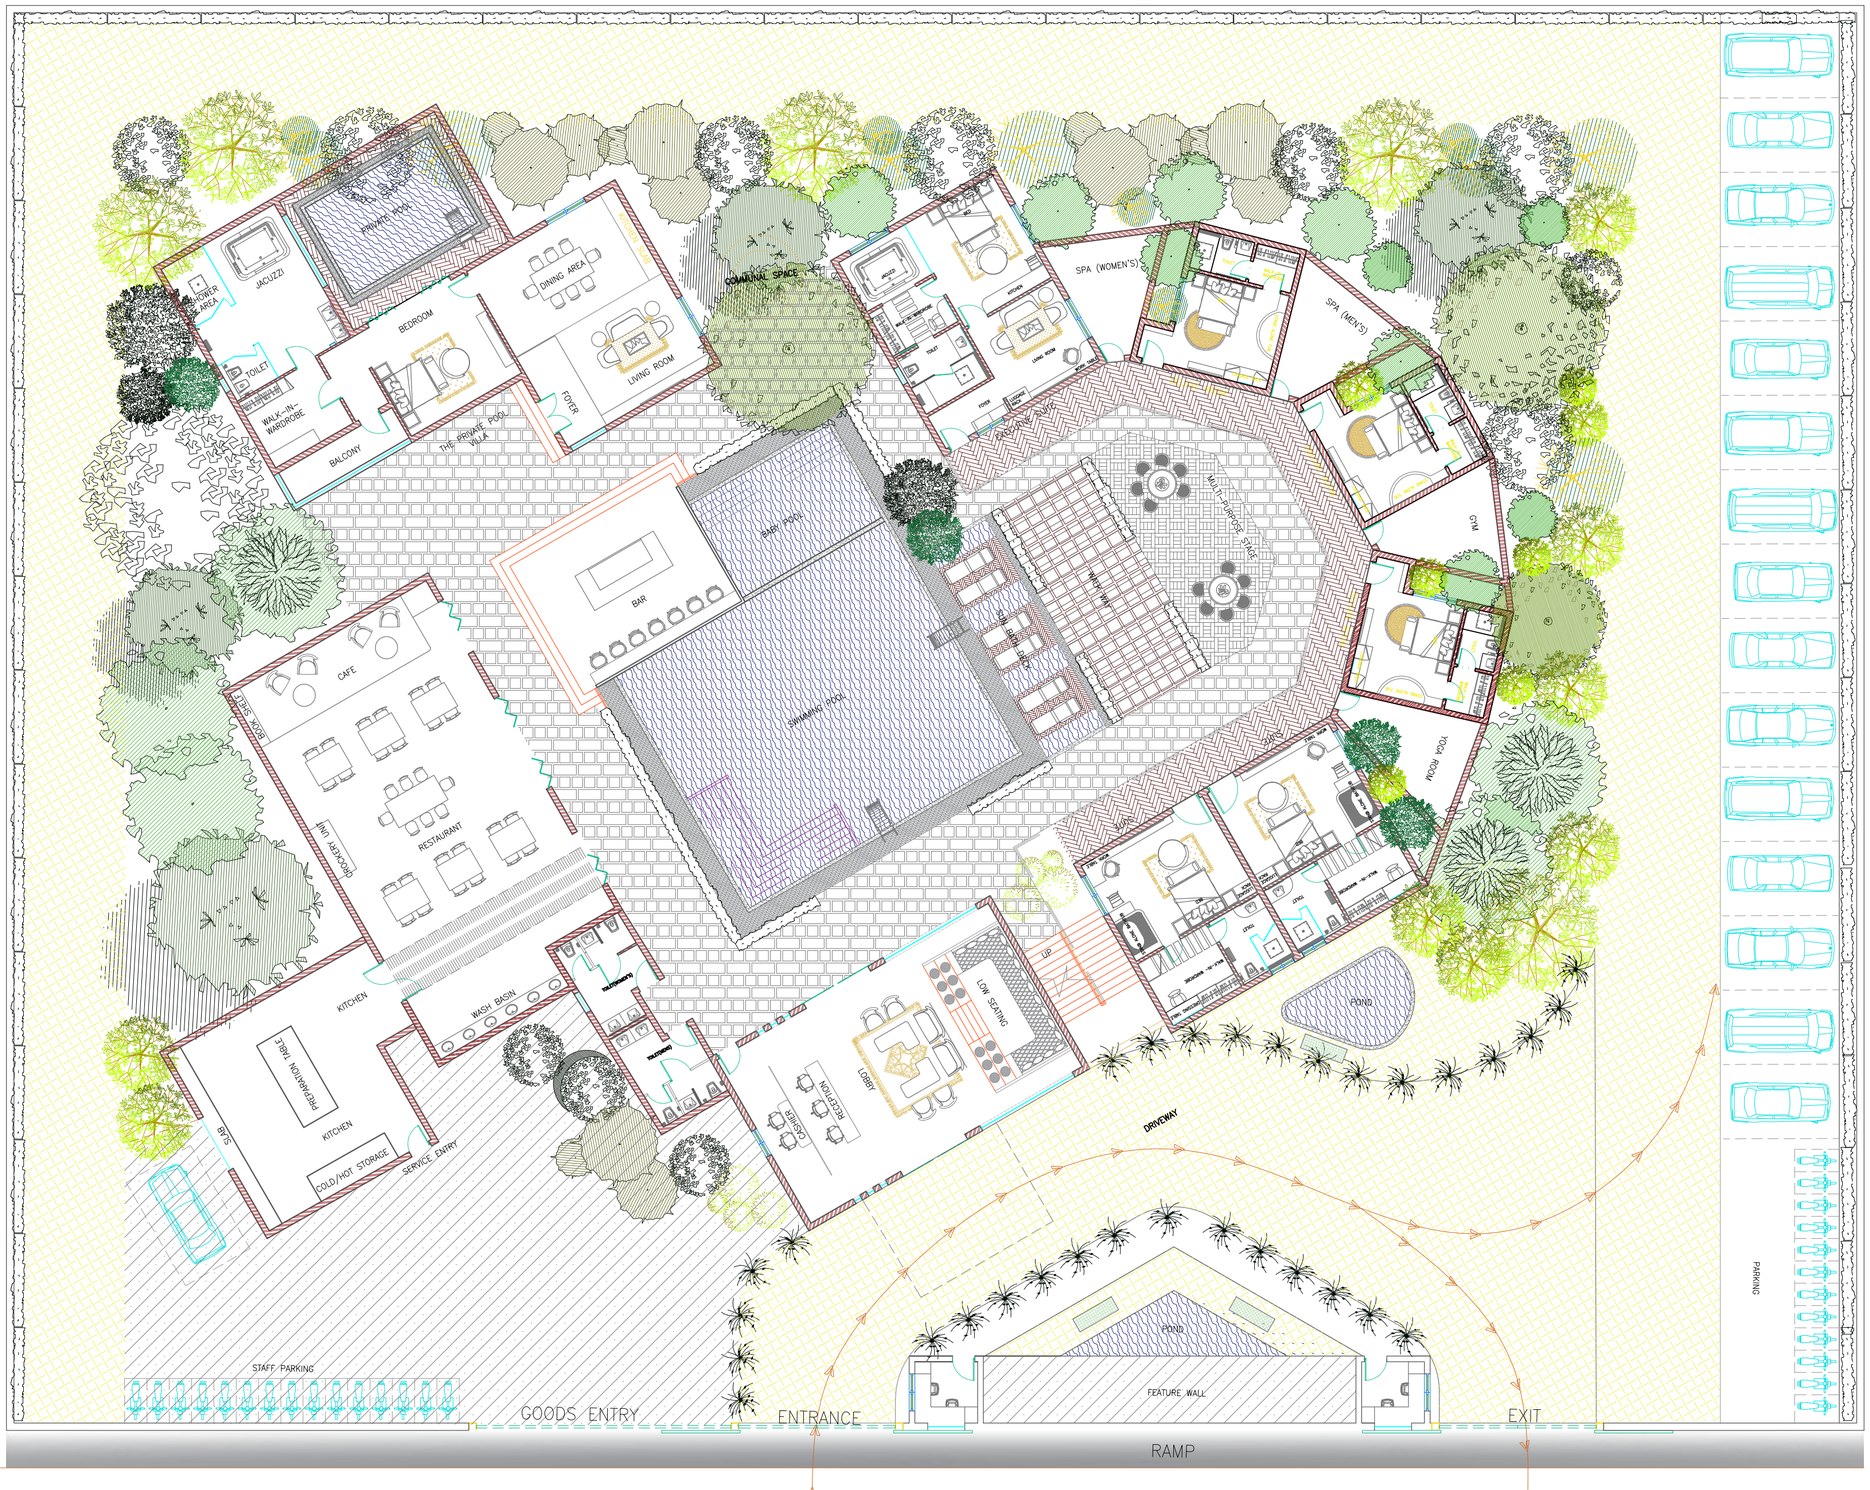

NOTES:

1. All the measurements are in millimeters(mm).
2. All the levels are indicated in millimeters.
3. Total site area: 42000 sq.ft
   Built up area: 20000 sq.ft

LEGENDS:

NO	KEY	SPACE AND FLOOR
1		PAVEMENT
2		MULTIPURPOSE DECK
3		BRICK WALL
4		STONE FLOORING
5		RCC
6		WPC DECK
7		WATER
8		WOODEN DECK
9		GROUND

PROJECT LOCATION:
CHENNAI

PROJECT TYPOLOGY:
BOUTIQUE HOTEL

CLIENT NAME:
THE LOISIR


DRAWING TITLE:
GROUND FLOOR LAYOUT

NAME:
SNEHA M

DATE:
22.03.2019

SHEET:
01

SCALE:
1:175

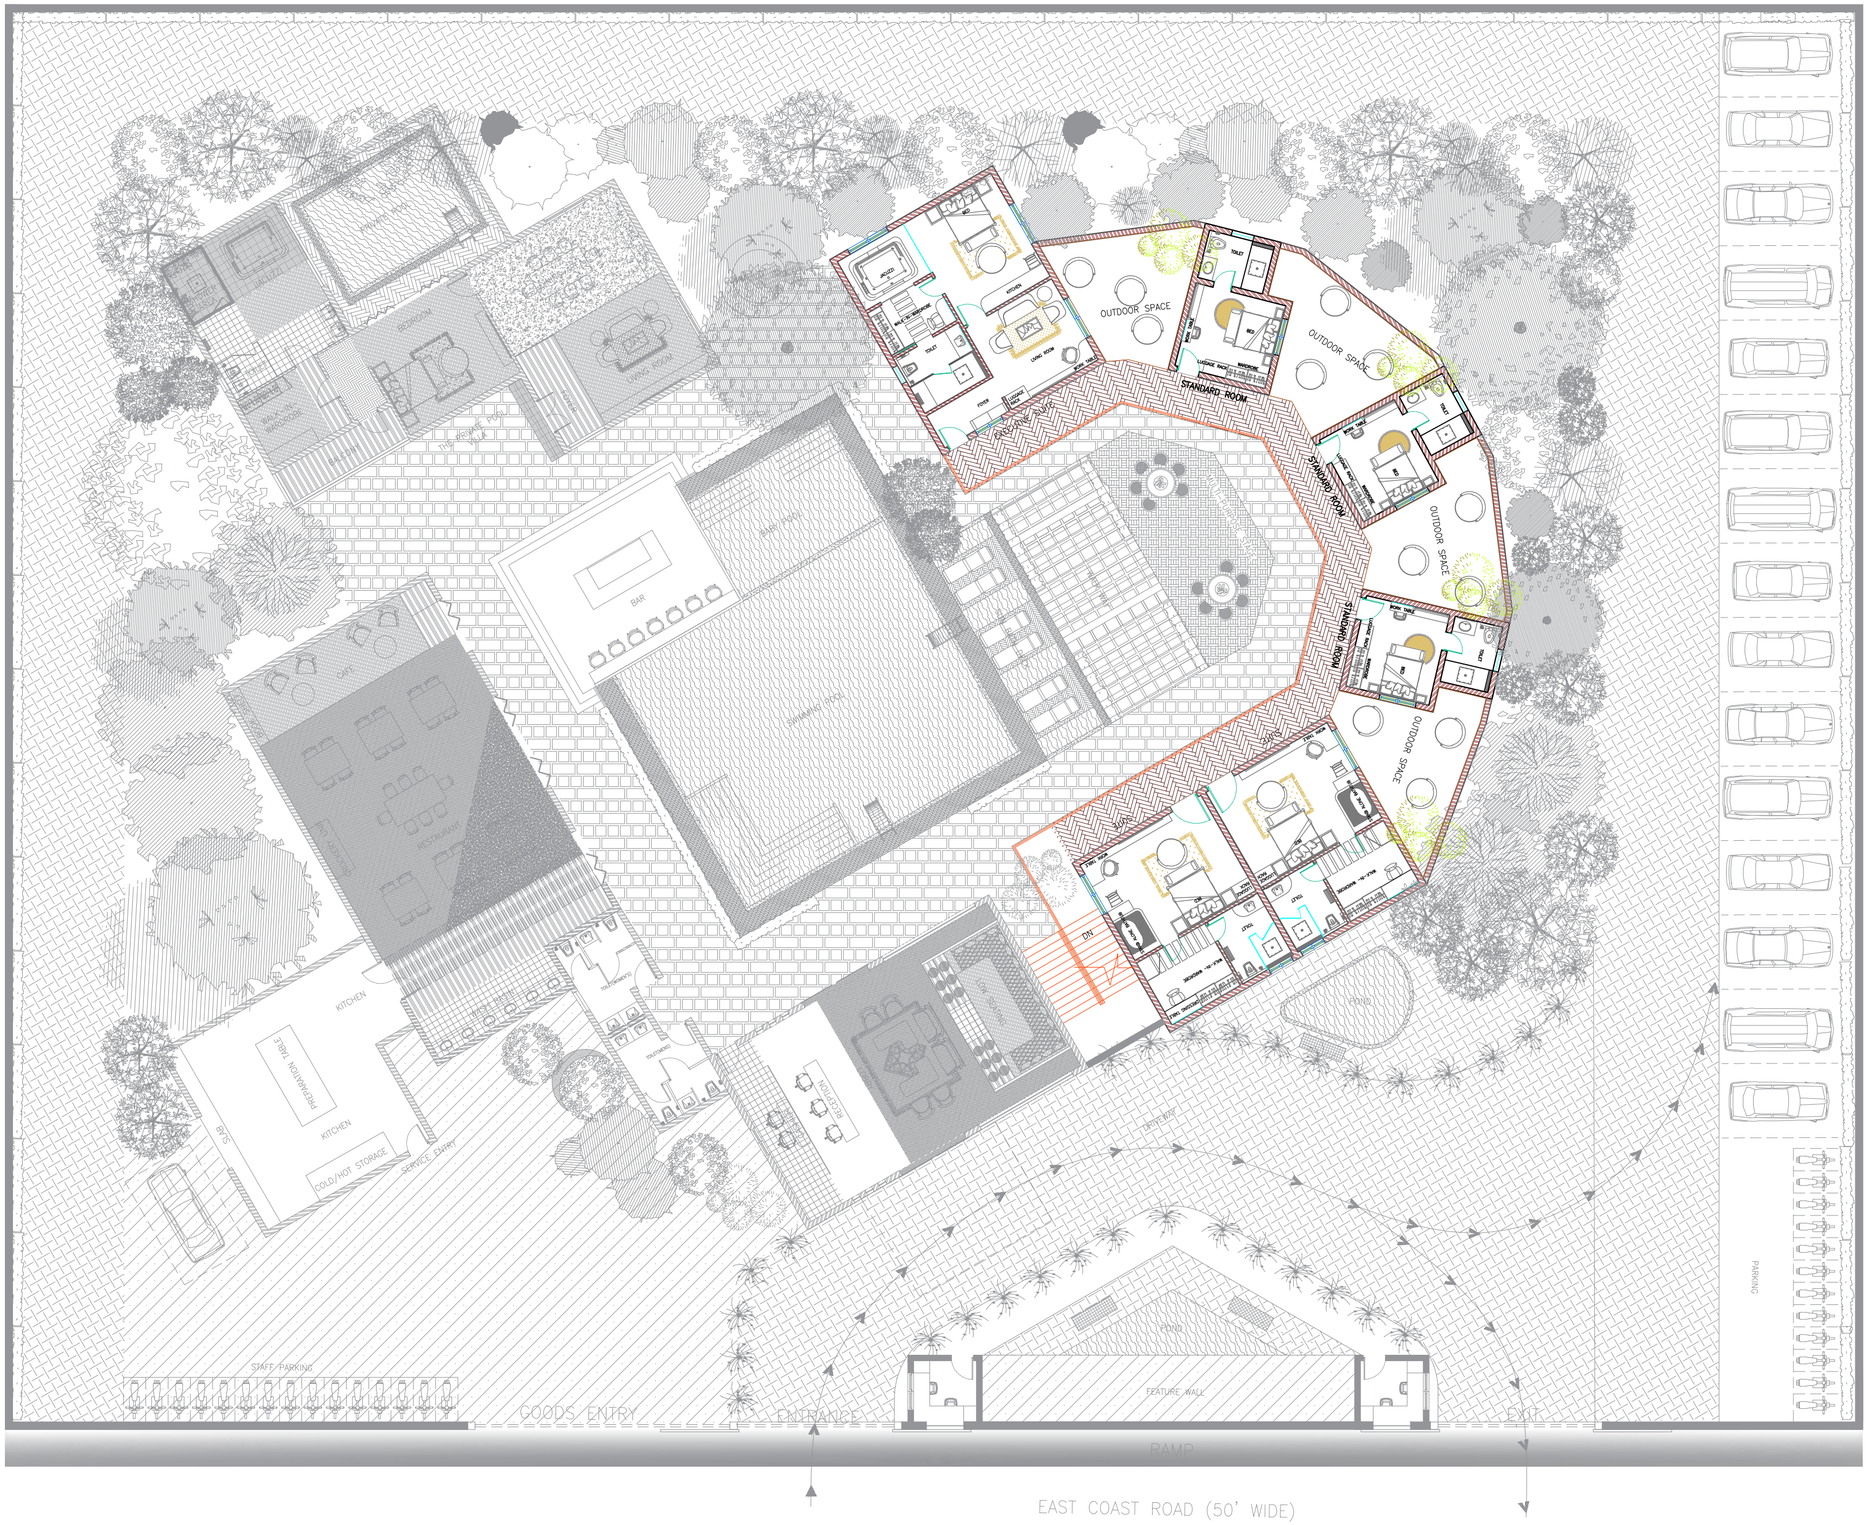

ICAT Design & Media College

N

NOTES:

1. All the measurements are in millimeters(mm).
2. All the levels are indicated in millimeters.
3. Total site area: 42000 sq.ft
   Built up area: 20000 sq.ft

LEGENDS:

NO	KEY	SPACE AND FLOOR
1		PAVEMENT
2		MULTIPURPOSE DECK
3		BRICK WALL
4		STONE FLOORING
5		RCC
6		WPC DECK
7		WATER
8		WOODEN DECK
9		GROUND

PROJECT LOCATION:
NEELANKARAI, CHENNAI.

PROJECT TYPOLOGY:
BOUTIQUE HOTEL

CLIENT NAME:
THE LOISIR


DRAWING TITLE:
FIRST FLOOR LAYOUT

NAME:
SNEHA M


DATE:
22.03.2019

SCALE:
1:175


SHEET:
02

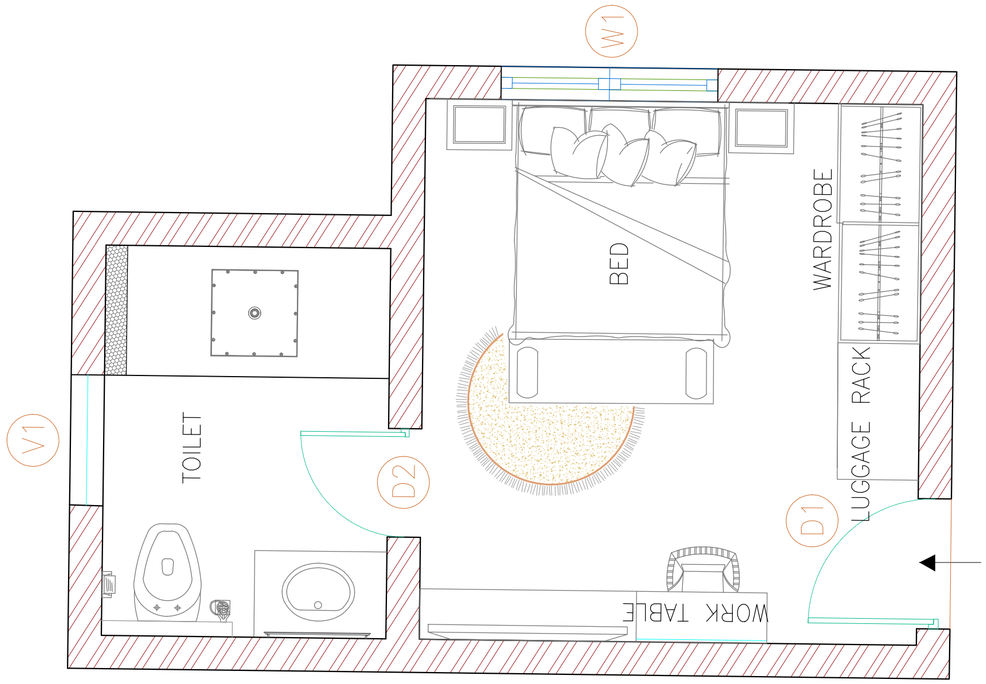


FLOOR PLAN

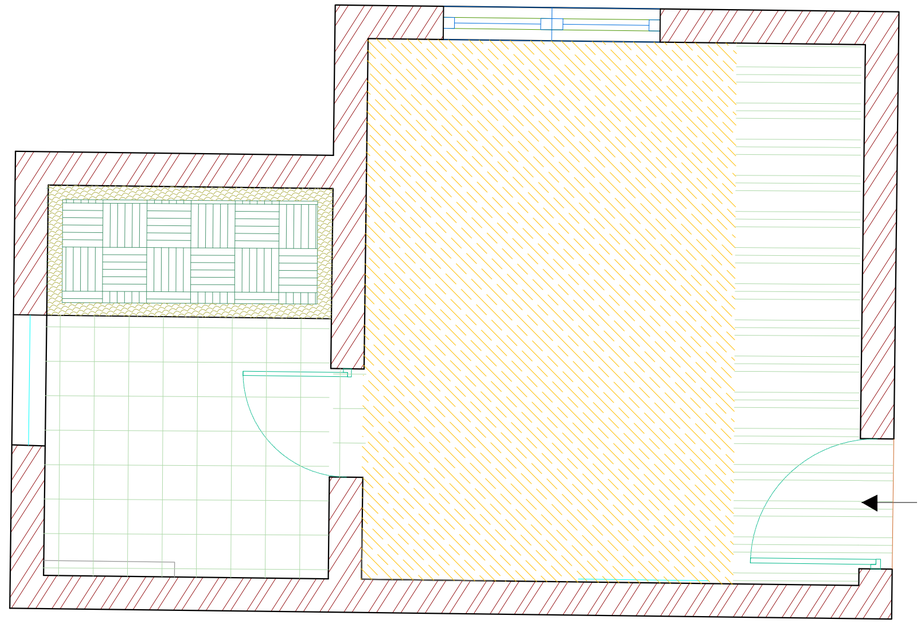

FLOORING LAYOUT

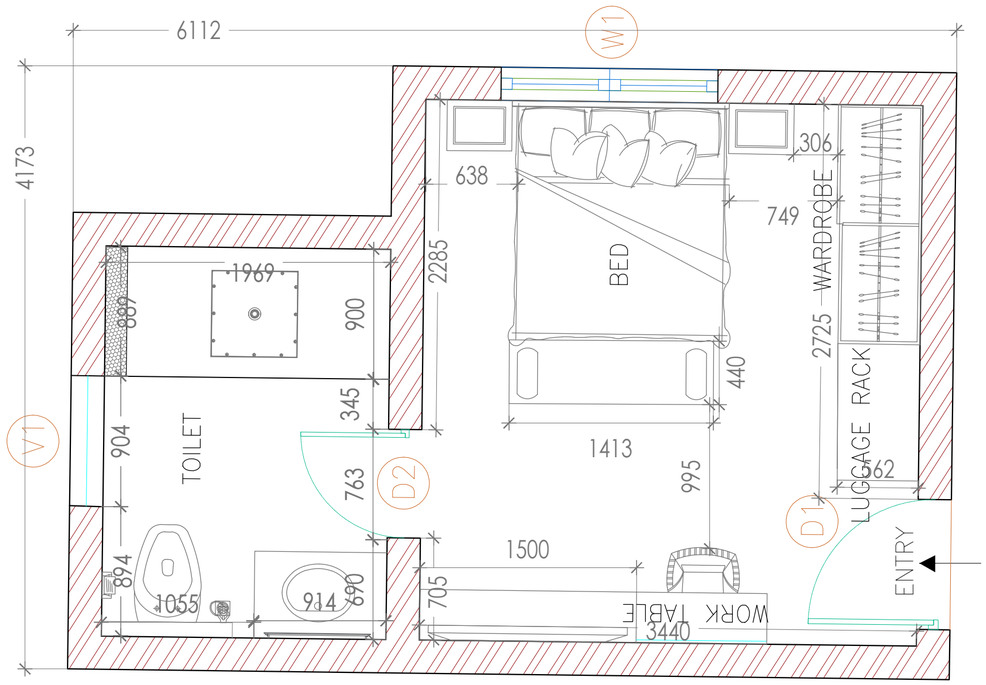

FURNITURE CLEARANCE LAYOUT

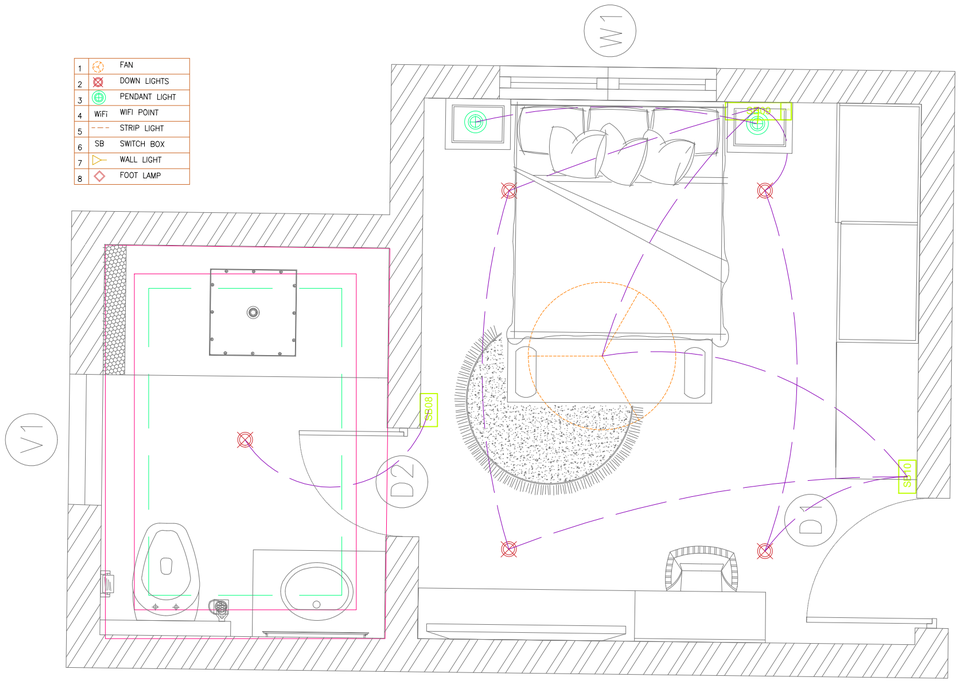

ELECTRICAL LAYOUT

NOTES:

1. All the measurements are in millimeters(mm).
2. All the levels are indicated in millimeters.
3. Sill level–900 mm
   Lintel level–2400 mm
   Roof Height–3600mm.
4. Area: 23.5 sq.m (6.2*4.2)

LEGENDS:

SCHEDULE OF JOINERY

1	D1	DOOR (900*2400)
2	D2	DOOR (750*2400)
3	D3	DOOR (1200*2400)
4	D4	DOOR (950*2400)
5	D5	DOOR (1500*2400)
6	LD	LEAF DOOR
7	SD	SLIDING DOOR
8	W1	WINDOW (1500*1500)
9	W2	WINDOW (1800*1500)
10	W3	WINDOW (1200*1500)
11	W4	WINDOW (1050*1500)
12	FG1	FIXED GLASS
13	FG2	FIXED GLASS
14	V1	VENTILATOR (900*200)
15	V2	VENTILATOR (750*200)
16	V3	VENTILATOR (600*200)

FLOORING MATERIALS

17	CARPET
18	TILES
19	STONE
20	PEBBLES
21	WOOD
22	MARBLE
23	PRELAM WOOD
24	GRASS

PROJECT LOCATION:
NEELANKARAI, CHENNAI.

PROJECT TYPOLOGY:
BOUTIQUE HOTEL

CLIENT NAME:
THE LOISIR


DRAWING TITLE:
STANDARD ROOM LAYOUT

NAME:
SNEHA M

DATE:
22.03.2019


SCALE:
1:30

SHEET:
03

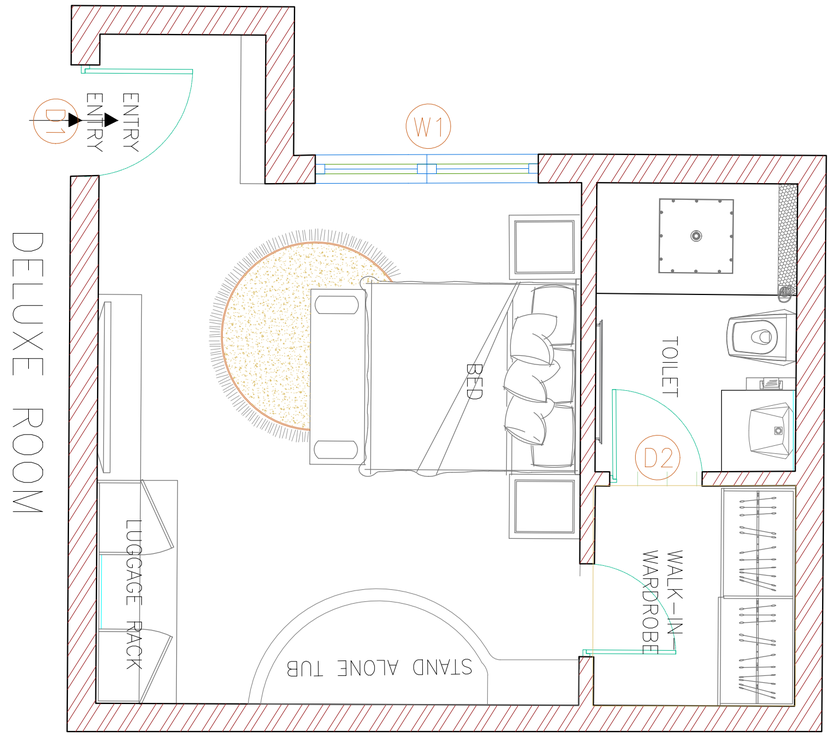


DELUXE ROOM


FLOOR PLAN

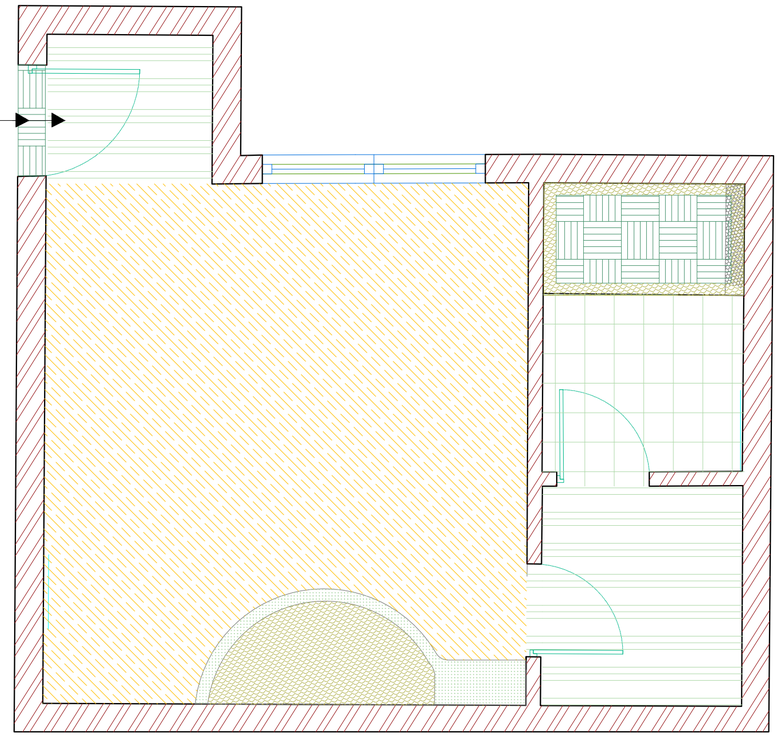

FLOORING LAYOUT

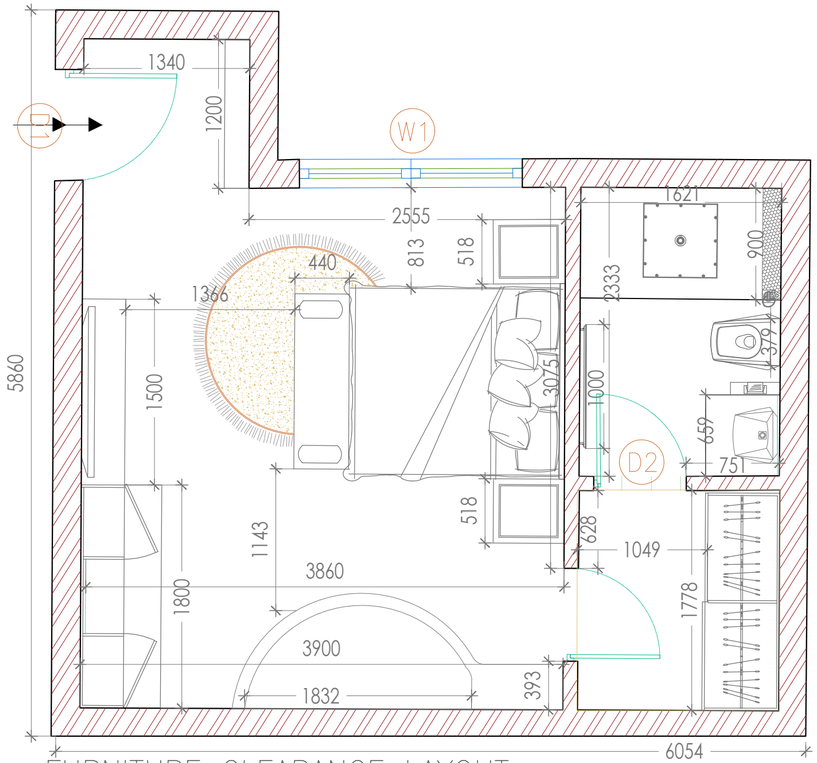

FURNITURE CLEARANCE LAYOUT

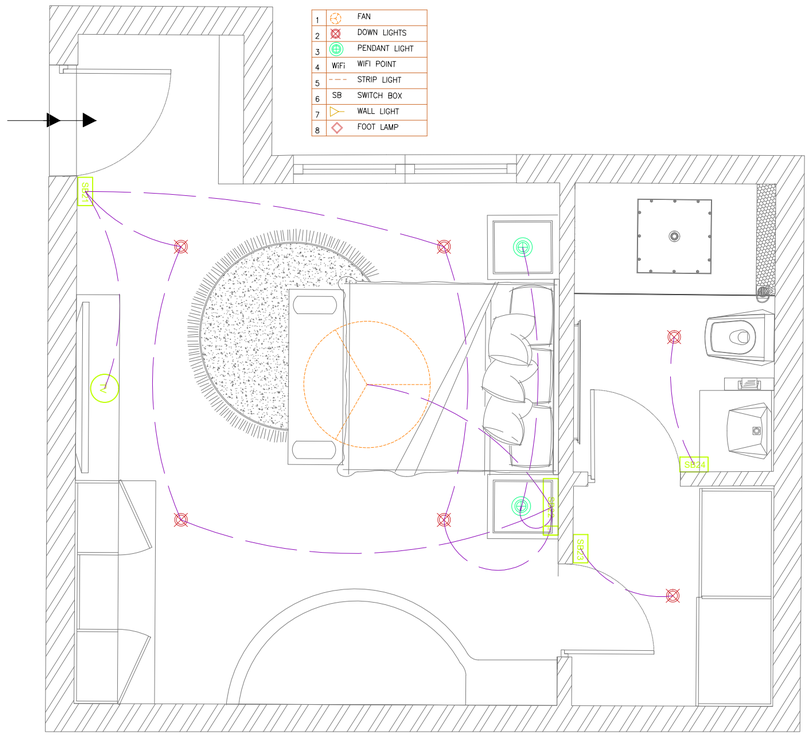

ELECTRICAL LAYOUT

ICAT Design & Media College

N

NOTES:

1. All the measurements are in millimeters(mm).
2. All the levels are indicated in inches.
3. Sill level–900 mm
   Lintel level–2400 mm
   Roof Height–3600mm.
4. Area: 30.5 sq.m (6*4*5.8)

LEGENDS:

SCHEDULE OF JONERY

1	D1	DOOR (900*2400)
2	D2	DOOR (750*2400)
3	D3	DOOR (1200*2400)
4	D4	DOOR (950*2400)
5	D5	DOOR (1500*2400)
6	LD	LEAF DOOR
7	SD	SLIDING DOOR
8	W1	WINDOW (1500*1500)
9	W2	WINDOW (1800*1500)
10	W3	WINDOW (1200*1500)
11	W4	WINDOW (1050*1500)
12	FG1	FIXED GLASS
13	FG2	FIXED GLASS
14	V1	VENTILATOR (900*200)
15	V2	VENTILATOR (750*200)
16	V3	VENTILATOR (600*200)

FLOORING MATERIALS

17	CARPET
18	TILES
19	STONE
20	PEBBLES
21	WOOD
22	MARBLE
23	PRELAM WOOD
24	GRASS

PROJECT LOCATION:
NEELANKARAI, CHENNAI.

PROJECT TYPOLOGY:
BOUTIQUE HOTEL

CLIENT NAME:
THE LOISIR


DRAWING TITLE:
DELUXE ROOM LAYOUT

NAME:
SNEHA M


DATE:
22.03.2019

SHEET:
04


SCALE:
1:35

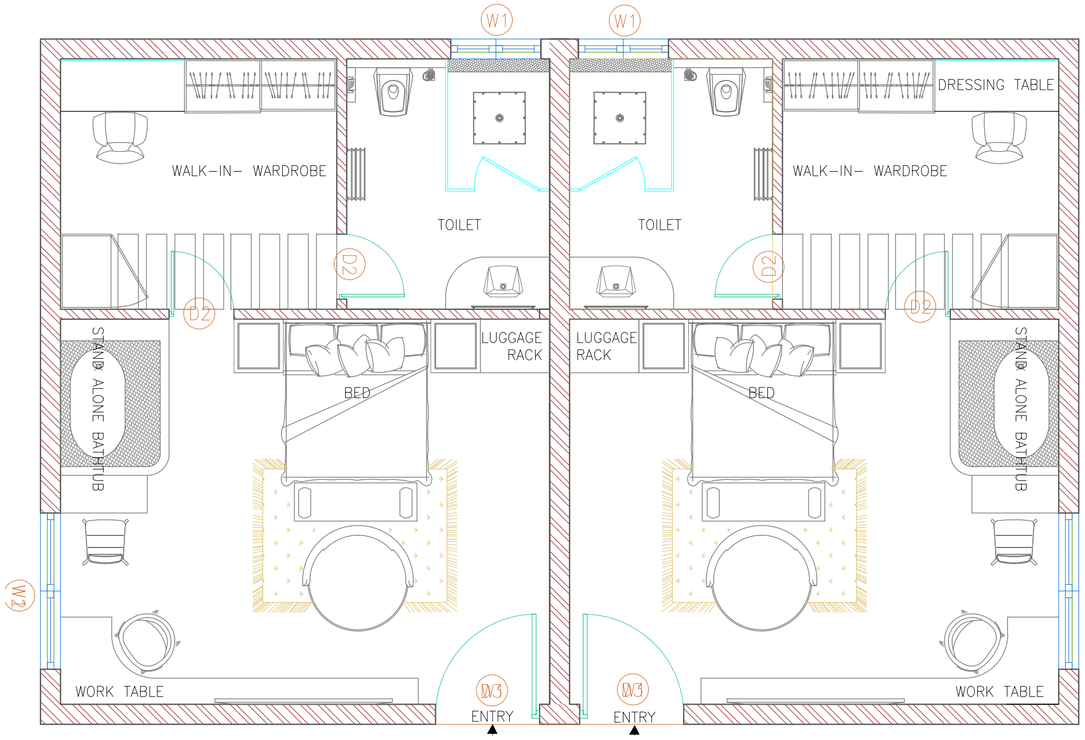


FLOOR PLAN

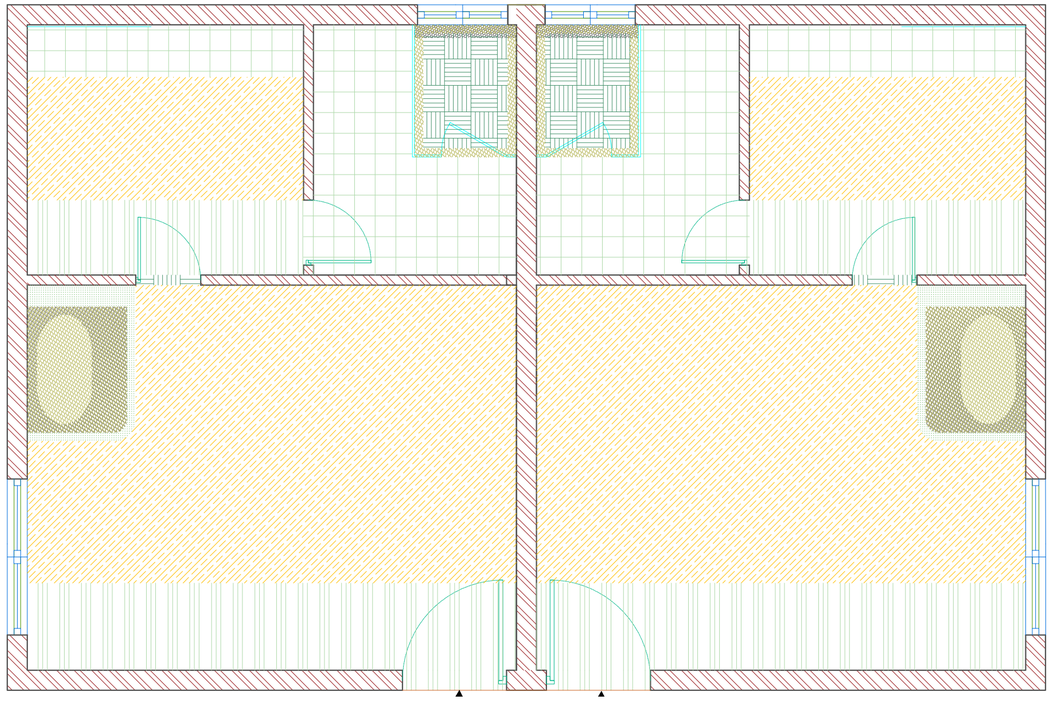

FLOORING LAYOUT

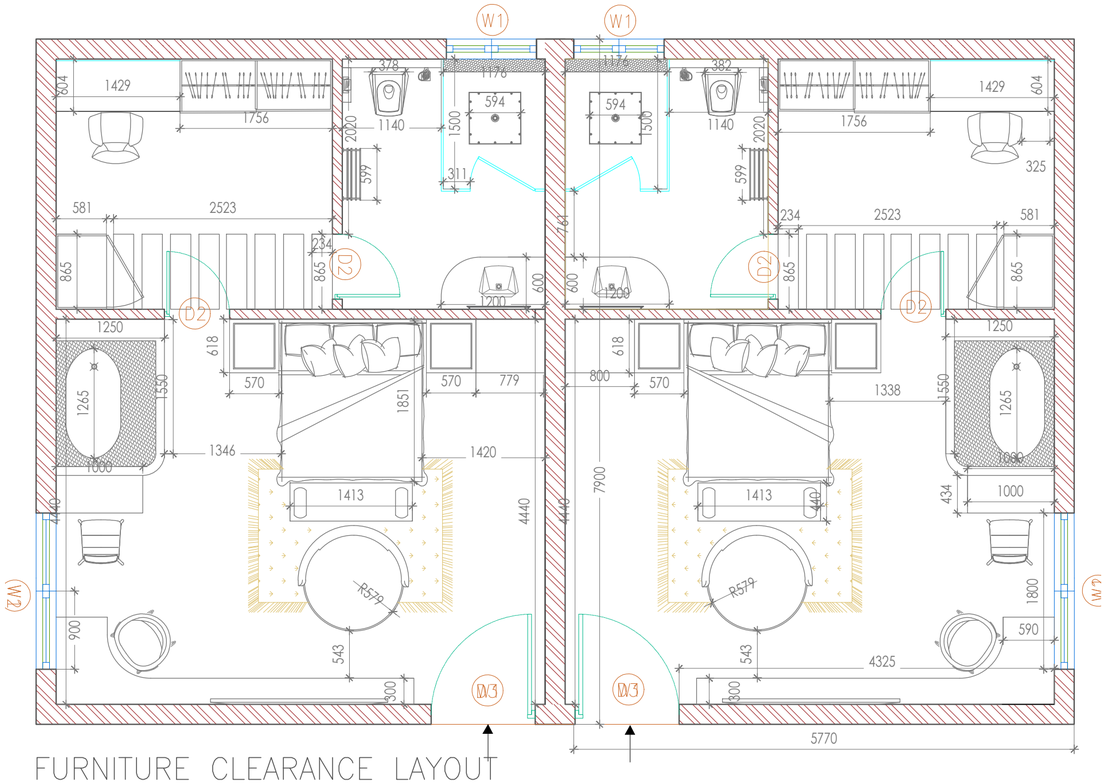

FURNITURE CLEARANCE LAYOUT

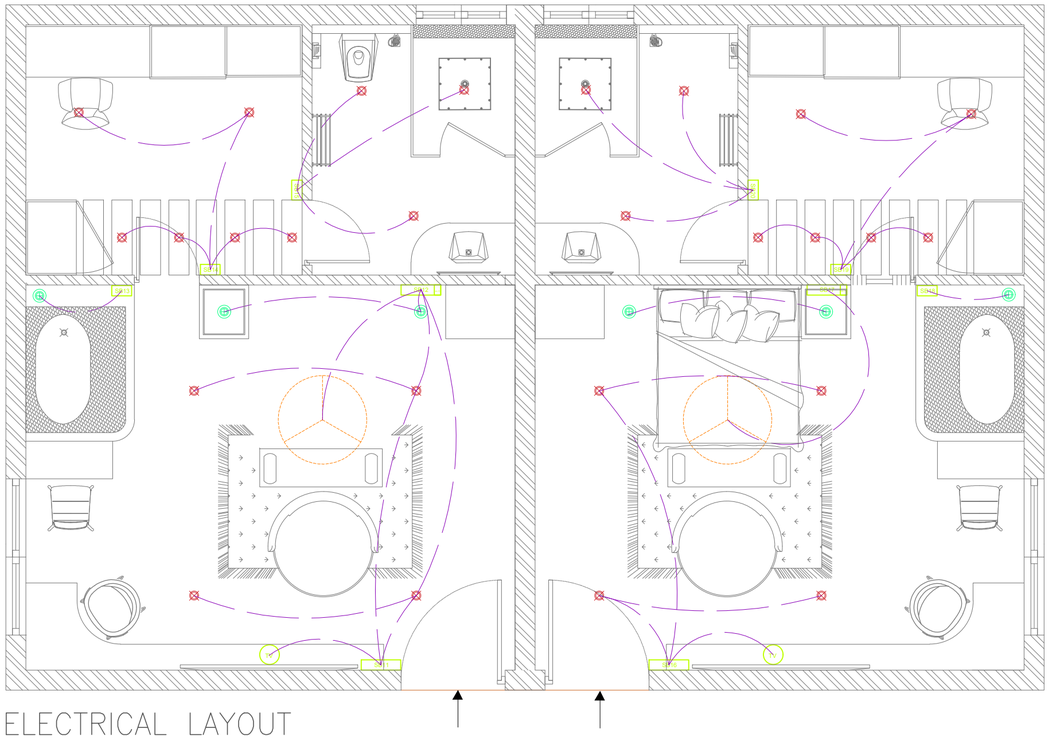

ELECTRICAL LAYOUT

NOTES:

1. All the measurements are in millimeters(mm).
2. All the levels are indicated in inches.
3. Sill level-900 mm
   Lintel level-2400 mm
   Roof Height-3600mm.
4. Area: 43 sq.m (7.9*5.8)

LEGENDS:

SCHEDULE OF JOINERY

1	D1	DOOR (900*2400)
2	D2	DOOR (750*2400)
3	D3	DOOR (1200*2400)
4	D4	DOOR (950*2400)
5	D5	DOOR (1500*2400)
6	LD	LEAF DOOR
7	SD	SLIDING DOOR
8	W1	WINDOW (1500*1500)
9	W2	WINDOW (1800*1500)
10	W3	WINDOW (1200*1500)
11	W4	WINDOW (1050*1500)
12	FG1	FIXED GLASS
13	FG2	FIXED GLASS
14	V1	VENTILATOR (900*200)
15	V2	VENTILATOR (750*200)
16	V3	VENTILATOR (600*200)

FLOORING MATERIALS

17	CARPET
18	TILES
19	STONE
20	PEBBLES
21	WOOD
22	MARBLE
23	PRELAM WOOD
24	GRASS

PROJECT LOCATION:
NEELANKARAI, CHENNAI.

PROJECT TYPOLOGY:
BOUTIQUE HOTEL

CLIENT NAME:
THE LOISIR


DRAWING TITLE:
SUITE ROOM LAYOUT

NAME:
SNEHA M


DATE:
22.03.2019

SCALE:
1:50


SHEET:
05

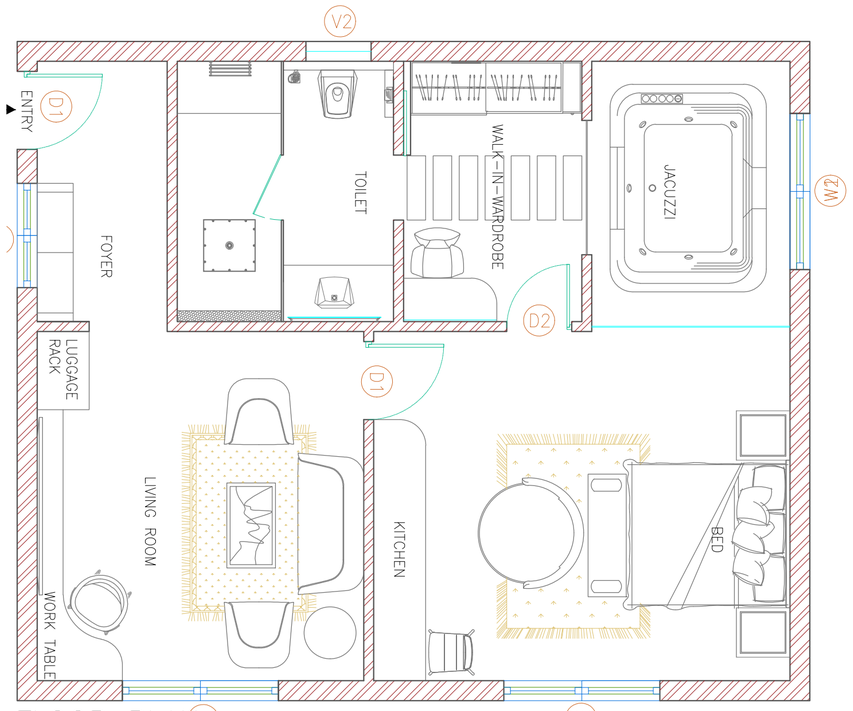

FLOOR PLAN

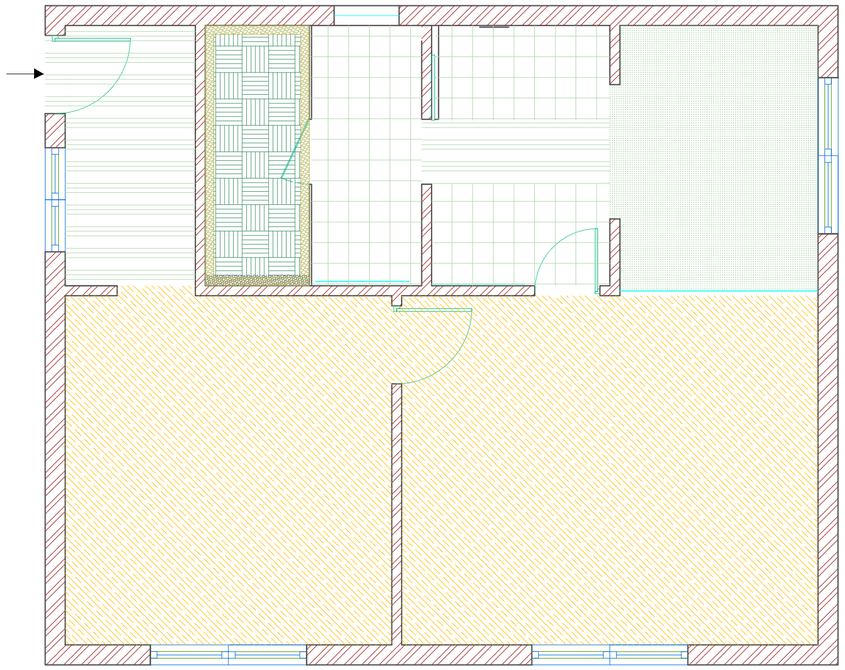


FLOORING LAYOUT

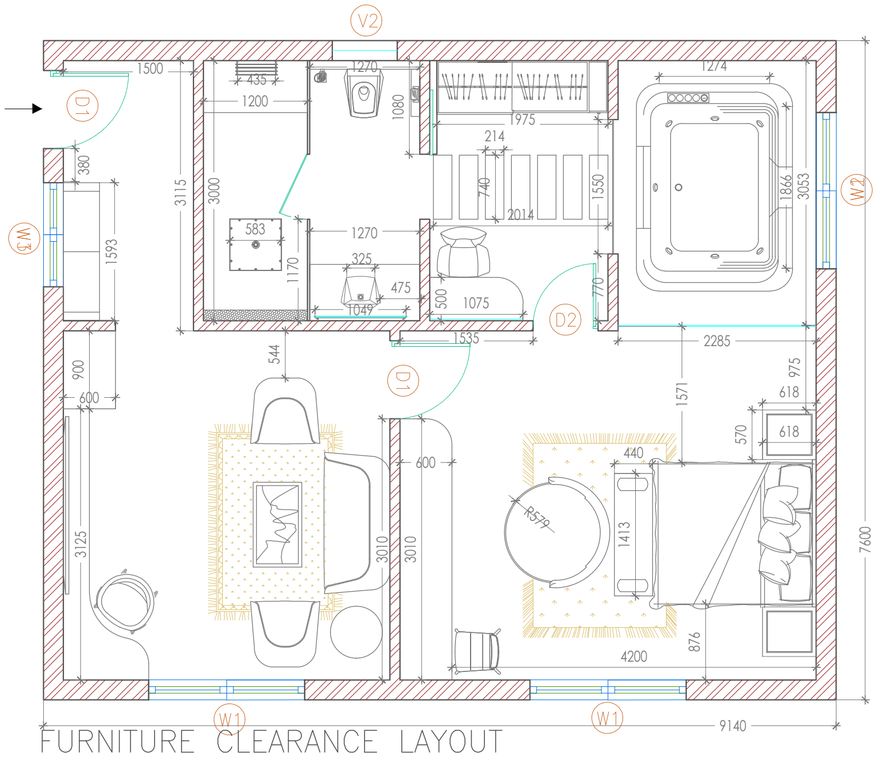

FURNITURE CLEARANCE LAYOUT

1		FAN
2		DOWN LIGHTS
3		PENDANT LIGHT
4	WIFI	WIFI POINT
5		STRIP LIGHT
6	SB	SWITCH BOX
7		WALL LIGHT
8		FOOT LAMP

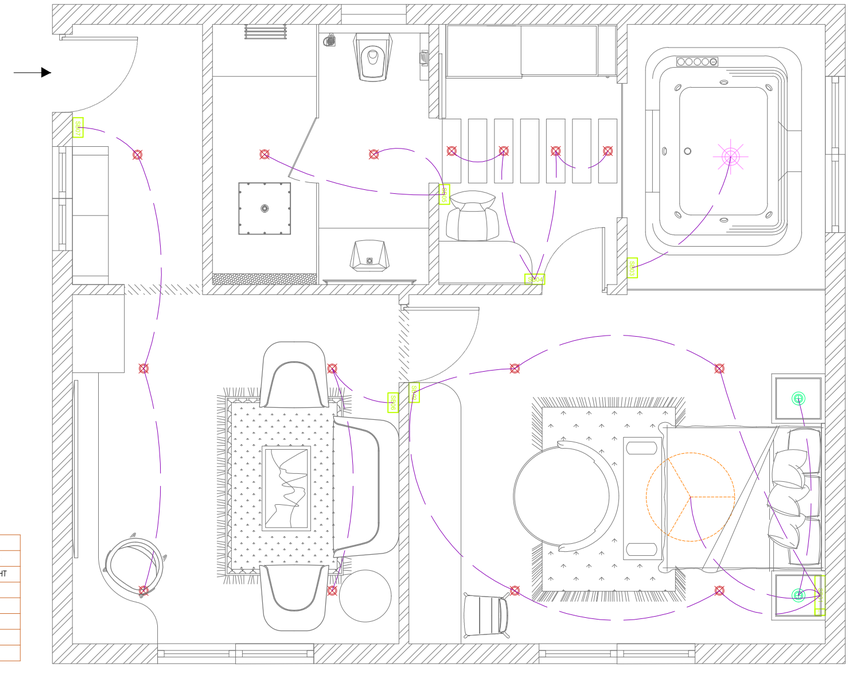

ELECTRICAL LAYOUT

ICAT Design & Media College

N

NOTES:

1. All the measurements are in millimeters(mm).
2. All the levels are indicated in inches.
3. Sill level–900 mm
   Lintel level–2400 mm
   Roof Height–3600mm.
4. Area: 70 sq.m (9.1*7.6)

LEGENDS:

SCHEDULE OF JOINERY

1	D1	DOOR (900*2400)
2	D2	DOOR (750*2400)
3	D3	DOOR (1200*2400)
4	D4	DOOR (950*2400)
5	D5	DOOR (1500*2400)
6	LD	LEAF DOOR
7	SD	SLIDING DOOR
8	W1	WINDOW (1500*1500)
9	W2	WINDOW (1800*1500)
10	W3	WINDOW (1200*1500)
11	W4	WINDOW (1050*1500)
12	FG1	FIXED GLASS
13	FG2	FIXED GLASS
14	V1	VENTILATOR (900*200)
15	V2	VENTILATOR (750*200)
16	V3	VENTILATOR (600*200)

FLOORING MATERIALS

17	CARPET
18	TILES
19	STONE
20	PEBBLES
21	WOOD
22	MARBLE
23	PRELAM WOOD
24	GRASS

PROJECT LOCATION:
NEELANKARAI, CHENNAI.

PROJECT TYPOLOGY:
BOUTIQUE HOTEL

CLIENT NAME:
THE LOISIR


DRAWING TITLE:
EXECUTIVE SUITE LAYOUT

NAME:
SNEHA M


DATE:
22.03.2019

SHEET:
06


SCALE:
1:50

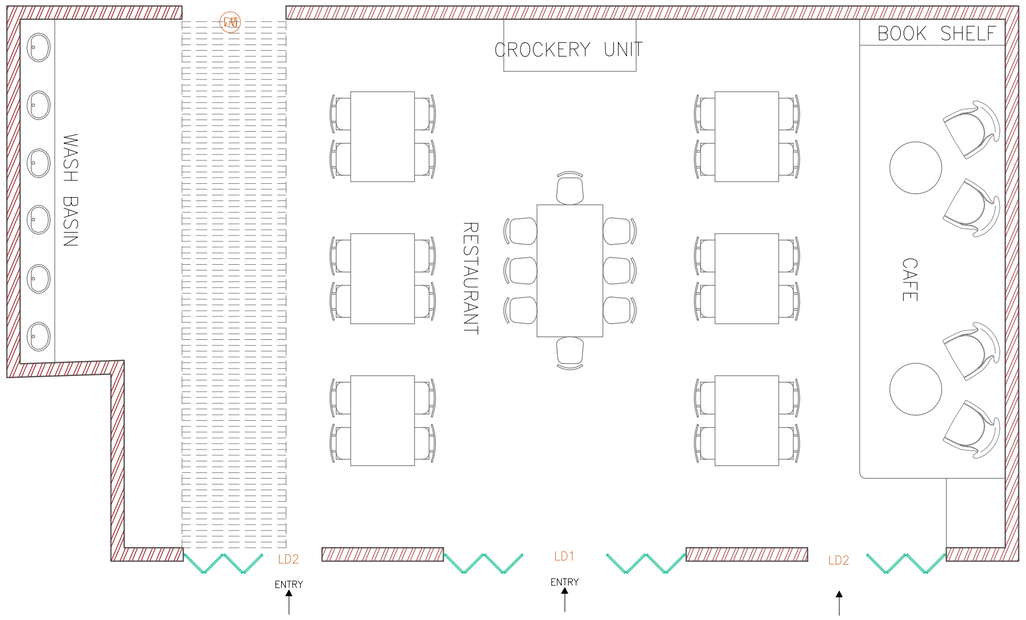


FLOOR PLAN

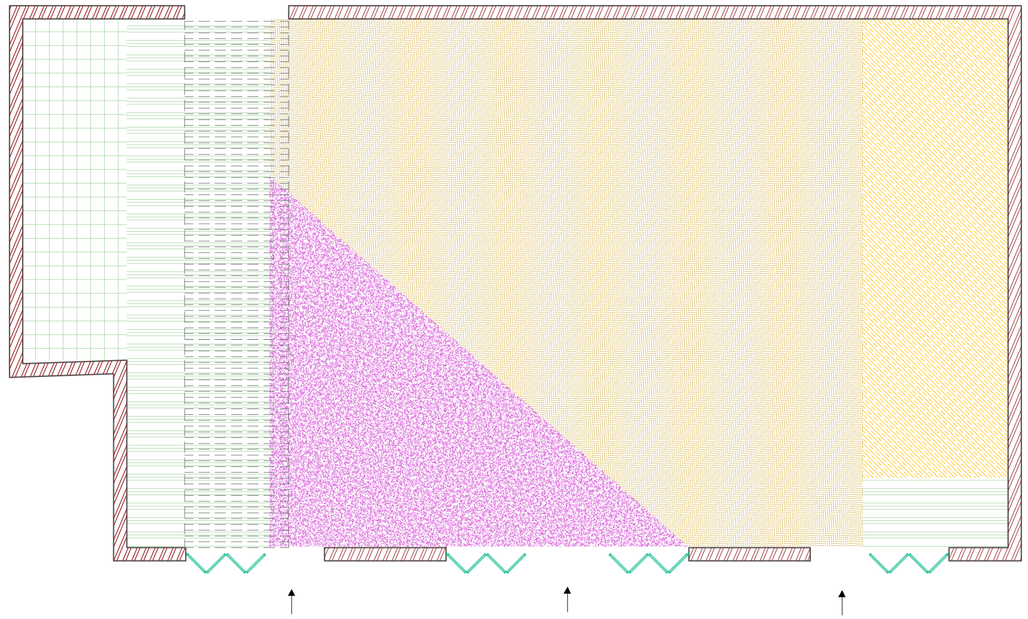

FLOORING LAYOUT

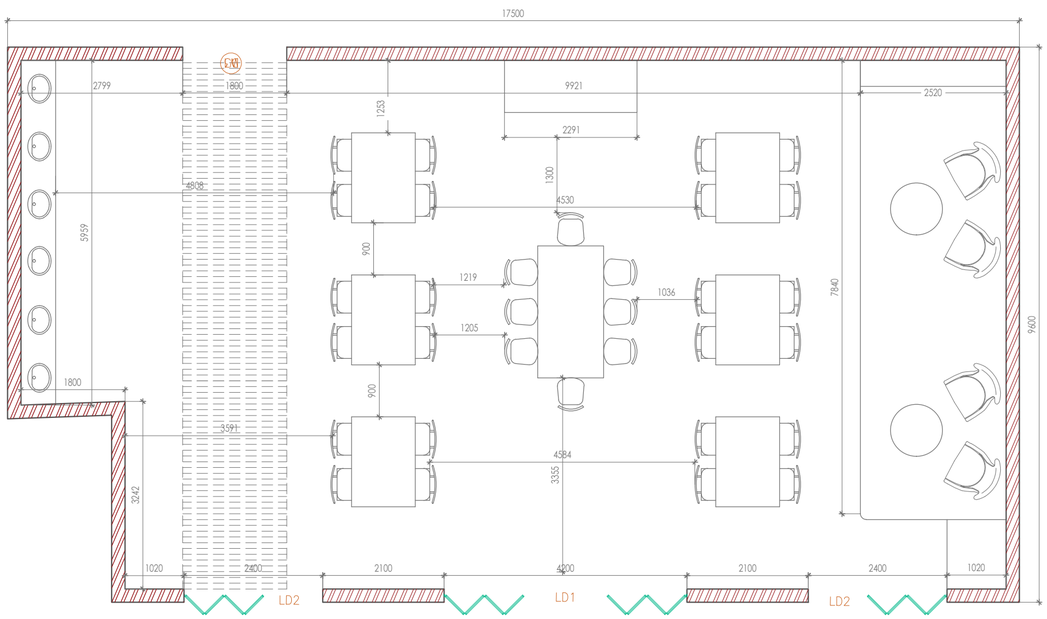

FURNITURE CLEARANCE LAYOUT

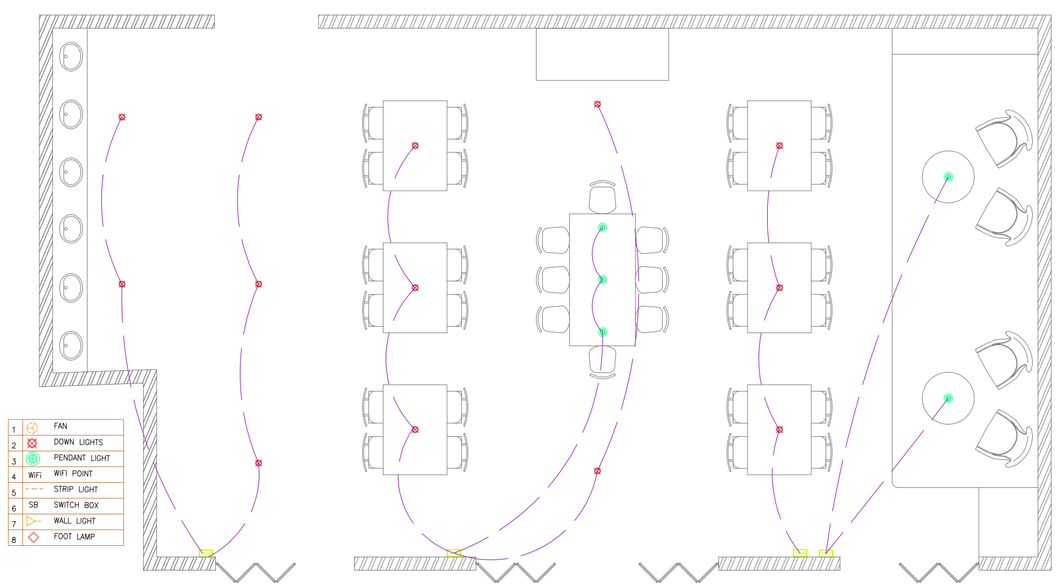

ELECTRICAL LAYOUT

NOTES:

1. All the measurements are in millimeters(mm).
2. All the levels are indicated in inches.
3. Sill level–900 mm
   Lintel level–2400 mm
   Roof Height–3600mm.
4. Area: 162 sq.m (17.5*9.6)

LEGENDS:

SCHEDULE OF JONERY

1	D1	DOOR (900*2400)
2	D2	DOOR (750*2400)
3	D3	DOOR (1200*2400)
4	D4	DOOR (950*2400)
5	D5	DOOR (1500*2400)
6	LD	LEAF DOOR
7	SD	SLIDING DOOR
8	W1	WINDOW (1500*1500)
9	W2	WINDOW (1800*1500)
10	W3	WINDOW (1200*1500)
11	W4	WINDOW (1050*1500)
12	FG1	FIXED GLASS
13	FG2	FIXED GLASS
14	V1	VENTILATOR (900*200)
15	V2	VENTILATOR (750*200)
16	V3	VENTILATOR (600*200)

FLOORING MATERIALS

17	CARPET
18	TILES
19	STONE
20	PEBBLES
21	WOOD
22	MARBLE
23	PRELAM WOOD
24	GRASS

PROJECT LOCATION:
NEELANKARAI, CHENNAI.

PROJECT TYPOLOGY:
BOUTIQUE HOTEL

CLIENT NAME:
THE LOISIR


DRAWING TITLE:
RESTAURANT LAYOUT

NAME:
SNEHA M


DATE:
22.03.2019

SHEET:
07


SCALE:
1:75

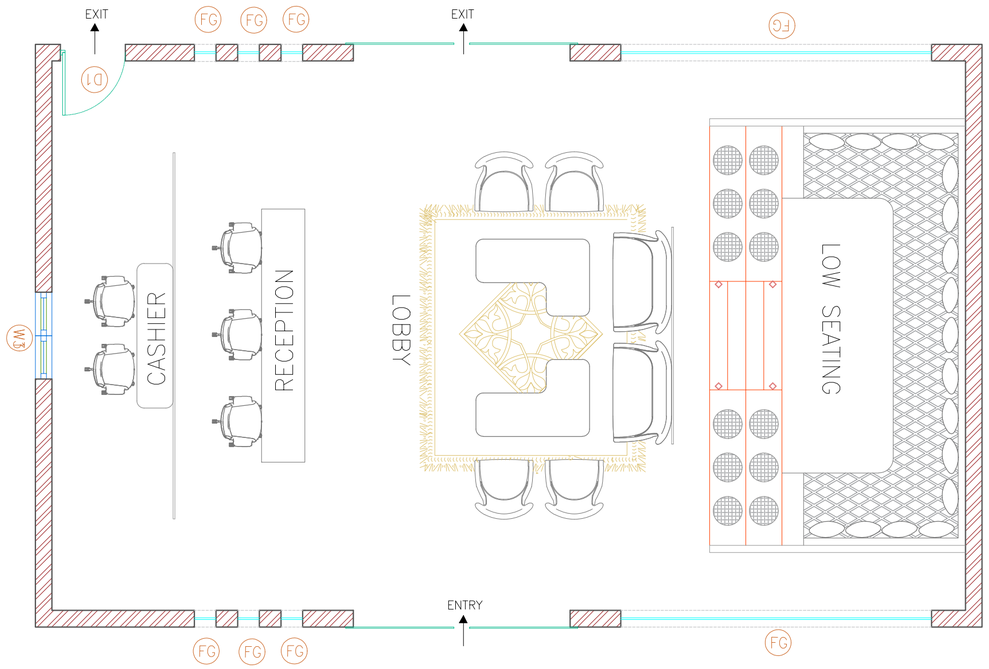

FLOOR PLAN

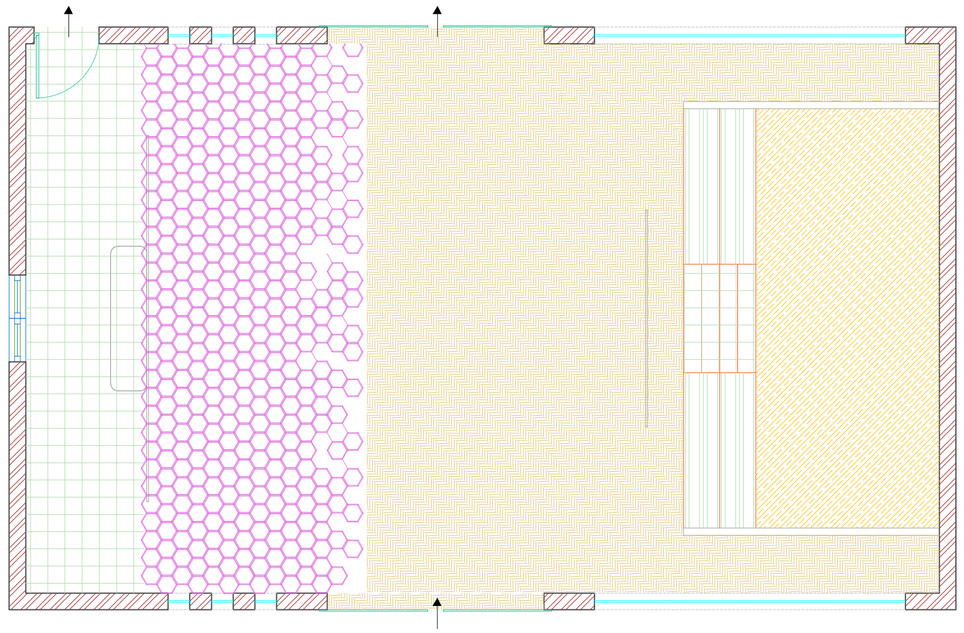


FLOORING LAYOUT

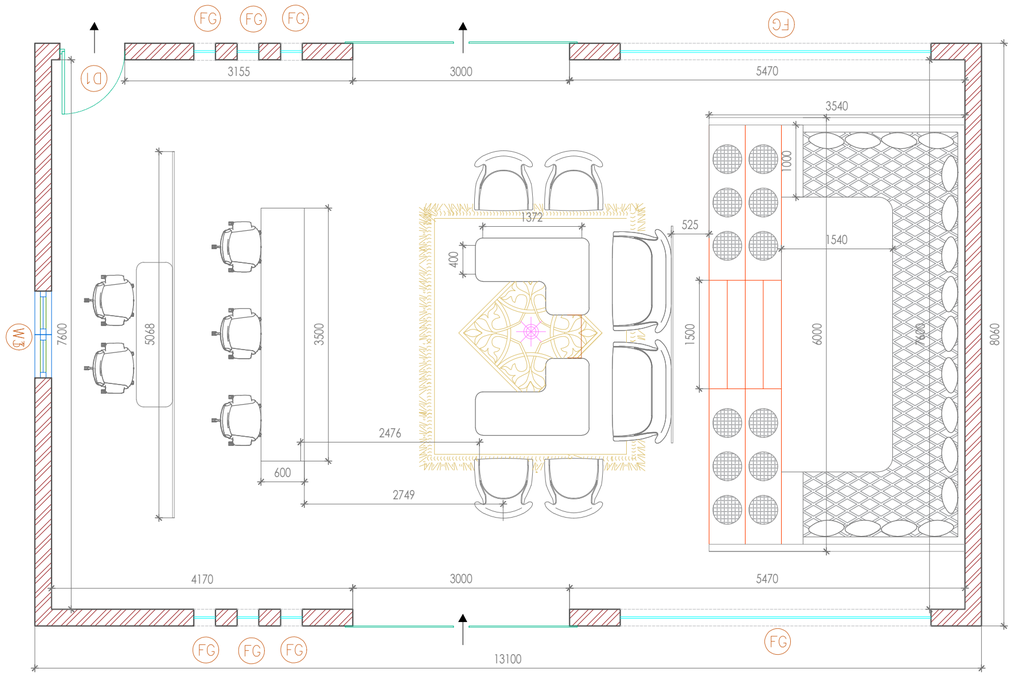

1		FAN
2		DOWN LIGHTS
3		PENDANT LIGHT
4	WiFi	WIFI POINT
5		STRIP LIGHT
6	SB	SWITCH BOX
7		WALL LIGHT
8		FOOT LAMP

FURNITURE CLEARANCE LAYOUT

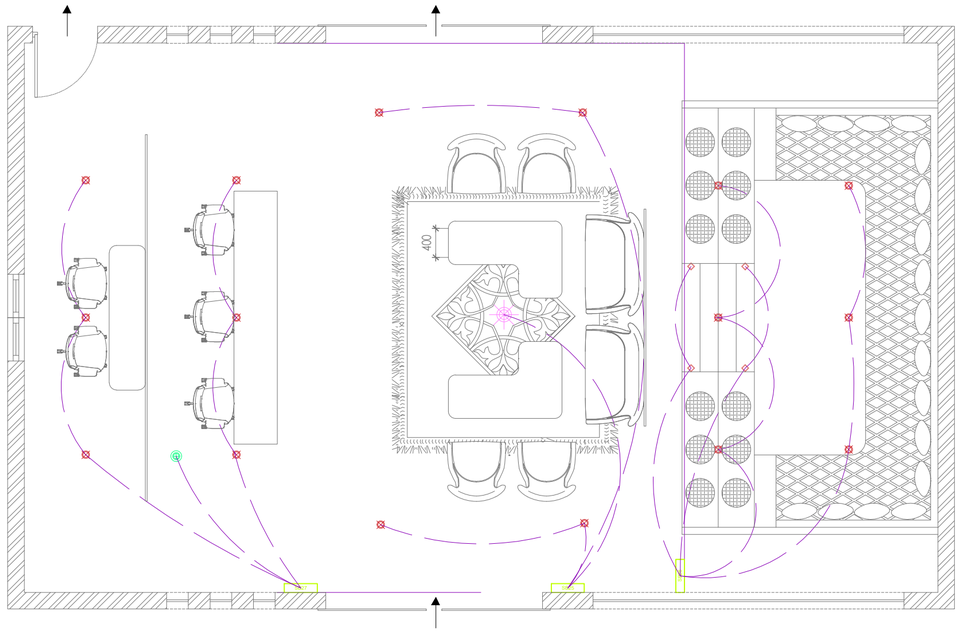

ELECTRICAL LAYOUT

NOTES:

1. All the measurements are in millimeters(mm).
2. All the levels are indicated in inches.
3. Sill level–900 mm
   Lintel level–2400 mm
   Roof Height–3600mm.
4. Area: 105.5 sq.m (13.1*8)

LEGENDS:

SCHEDULE OF JOINERY

1	D1	DOOR (900*2400)
2	D2	DOOR (750*2400)
3	D3	DOOR (1200*2400)
4	D4	DOOR (950*2400)
5	D5	DOOR (1500*2400)
6	LD	LEAF DOOR
7	SD	SLIDING DOOR
8	W1	WINDOW (1500*1500)
9	W2	WINDOW (1800*1500)
10	W3	WINDOW (1200*1500)
11	W4	WINDOW (1050*1500)
12	FG1	FIXED GLASS
13	FG2	FIXED GLASS
14	V1	VENTILATOR (900*200)
15	V2	VENTILATOR (750*200)
16	V3	VENTILATOR (600*200)

FLOORING MATERIALS

17		CARPET
18		TILES
19		STONE
20		PEBBLES
21		WOOD
22		MARBLE
23		PRELAM WOOD
24		GRASS

PROJECT LOCATION:
NEELANKARAI, CHENNAI.

PROJECT TYPOLOGY:
BOUTIQUE HOTEL

CLIENT NAME:
THE LOISIR


DRAWING TITLE:
RECEPTION & LOBBY LAYOUT

NAME:
SNEHA M


DATE:
22.03.2019

SHEET:
08


SCALE:
1:60

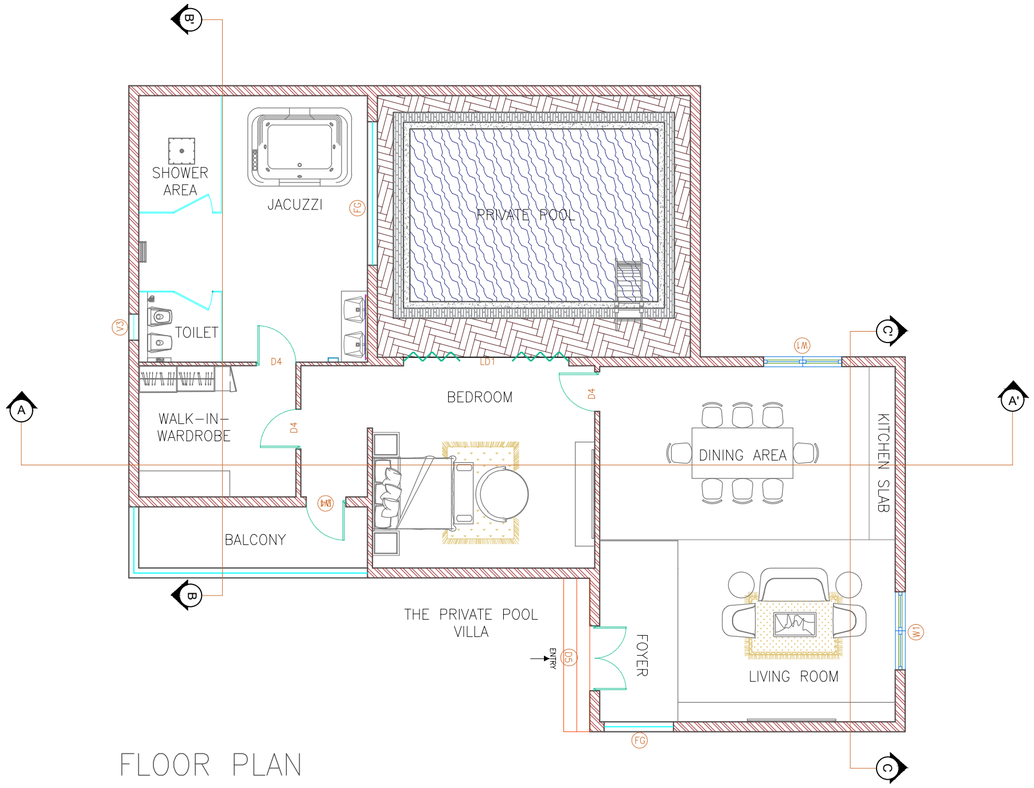


FLOOR PLAN

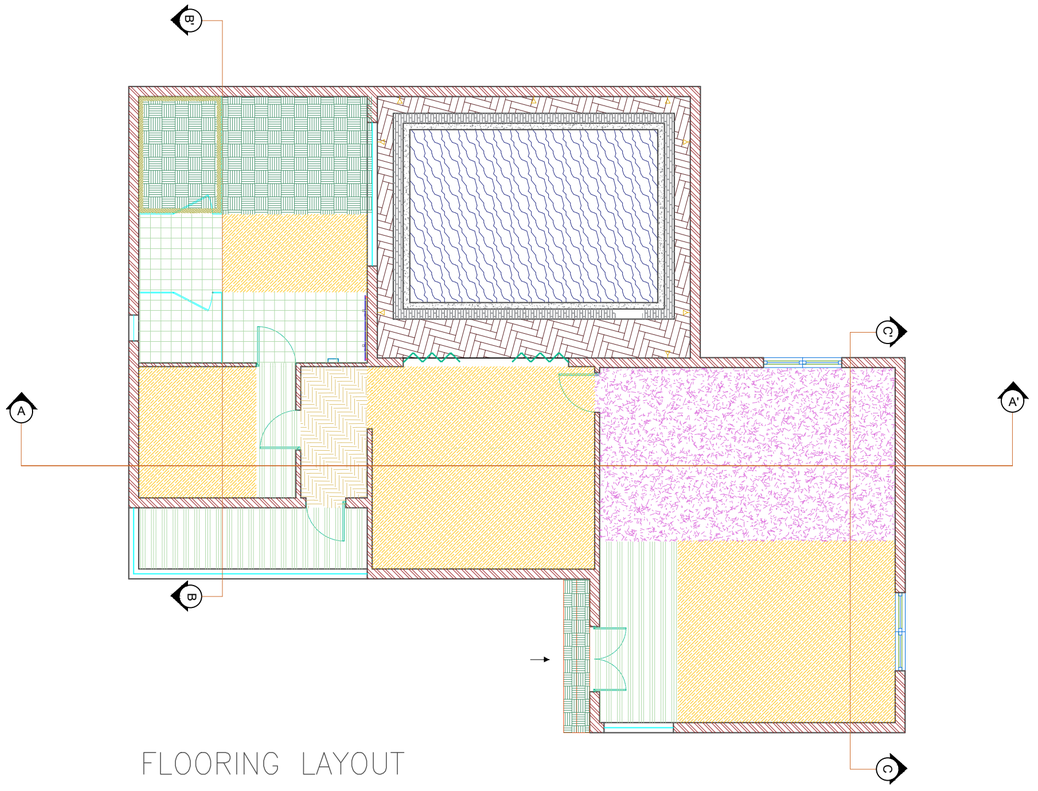

FLOORING LAYOUT

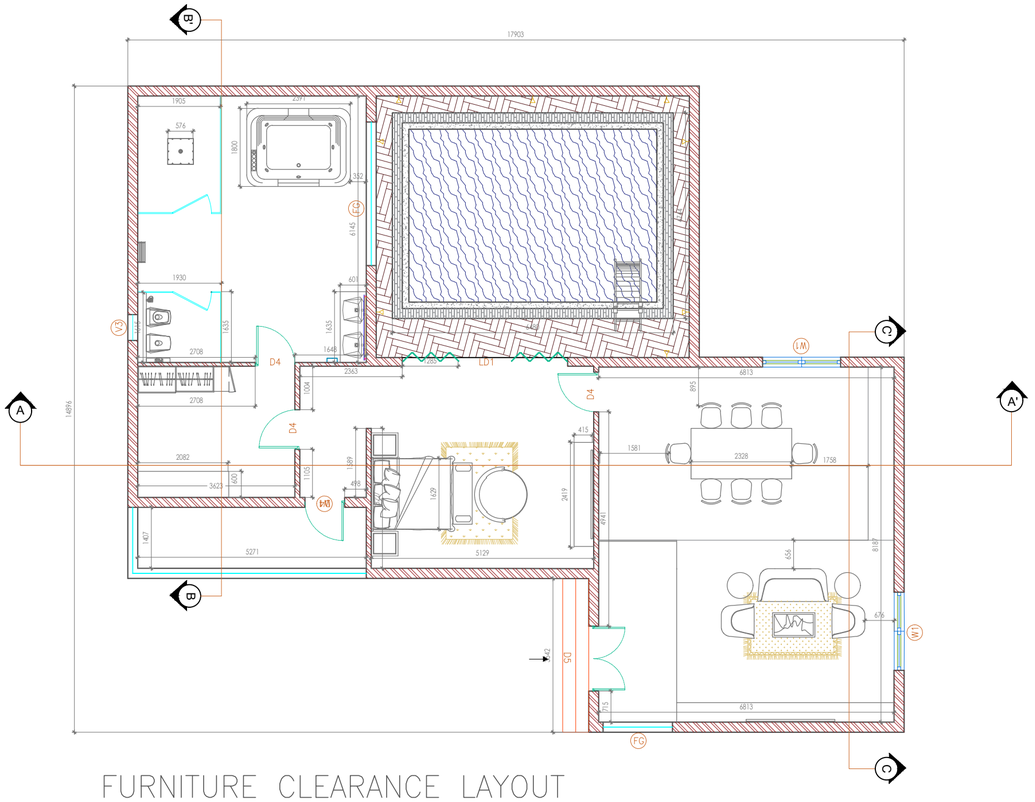

FURNITURE CLEARANCE LAYOUT

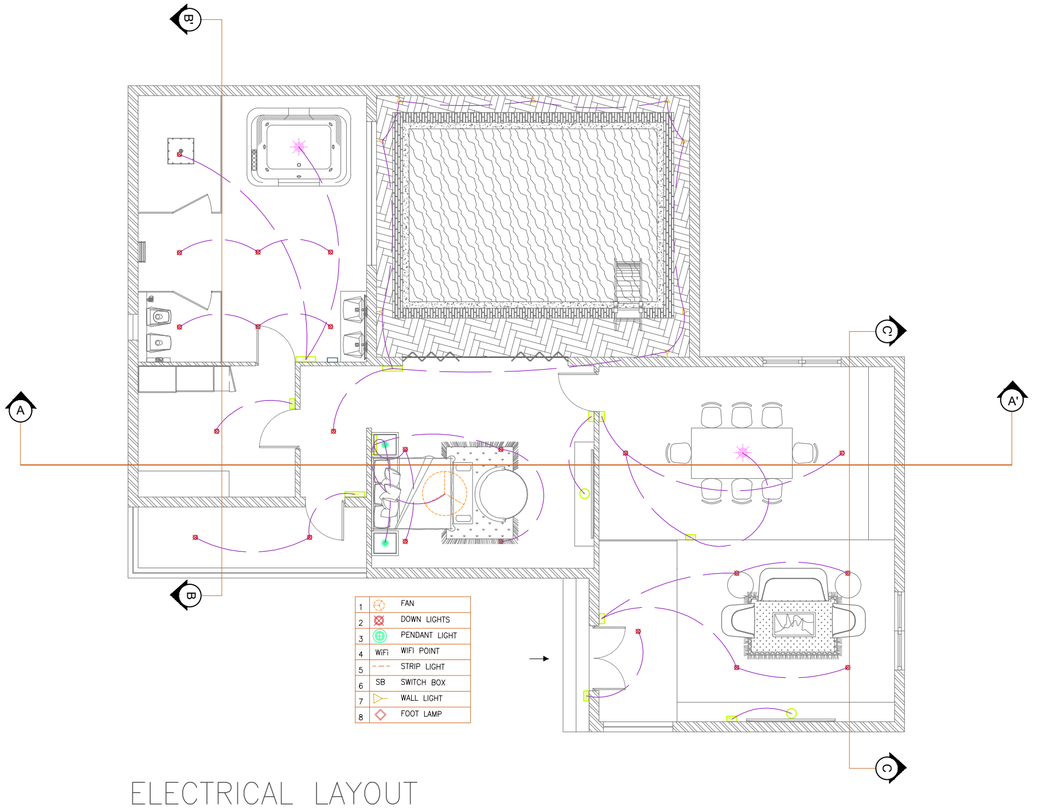

ELECTRICAL LAYOUT

ICAT Design & Media College

N

NOTES:

1. All the measurements are in millimeters(mm).
2. All the levels are indicated in inches.
3. Sill level–900 mm
   Lintel level–2400 mm
   Roof Height–3600mm.
4. Area: 196 sq.m (17.9*14.9)

LEGENDS:

SCHEDULE OF JOINERY

1	D1	DOOR (900*2400)	
2	D2	DOOR (750*2400)	
3	D3	DOOR (1200*2400)	
4	D4	DOOR (950*2400)	
5	D5	DOOR (1500*2400)	
6	LD	LEAF DOOR	
7	SD	SLIDING DOOR	
8	W1	WINDOW (1500*1500)	
9	W2	WINDOW (1800*1500)	
10	W3	WINDOW (1200*1500)	
11	W4	WINDOW (1050*1500)	
12	FG1	FIXED GLASS	
13	FG2	FIXED GLASS	
14	V1	VENTILATOR (900*200)	
15	V2	VENTILATOR (750*200)	
16	V3	VENTILATOR (600*200)	

FLOORING MATERIALS

17		CARPET
18		TILES
19		STONE
20		PEBBLES
21		WOOD
22		MARBLE
23		PRELAM WOOD
24		GRASS

PROJECT LOCATION:
NEELANKARAI, CHENNAI.

PROJECT TYPOLOGY:
BOUTIQUE HOTEL

CLIENT NAME:
THE LOISIR


DRAWING TITLE:
THE PRIVATE POOL VILLA LAYOUT


NAME:
SNEHA M


DATE:
22.03.2019

SHEET:
09

SCALE:
1:100

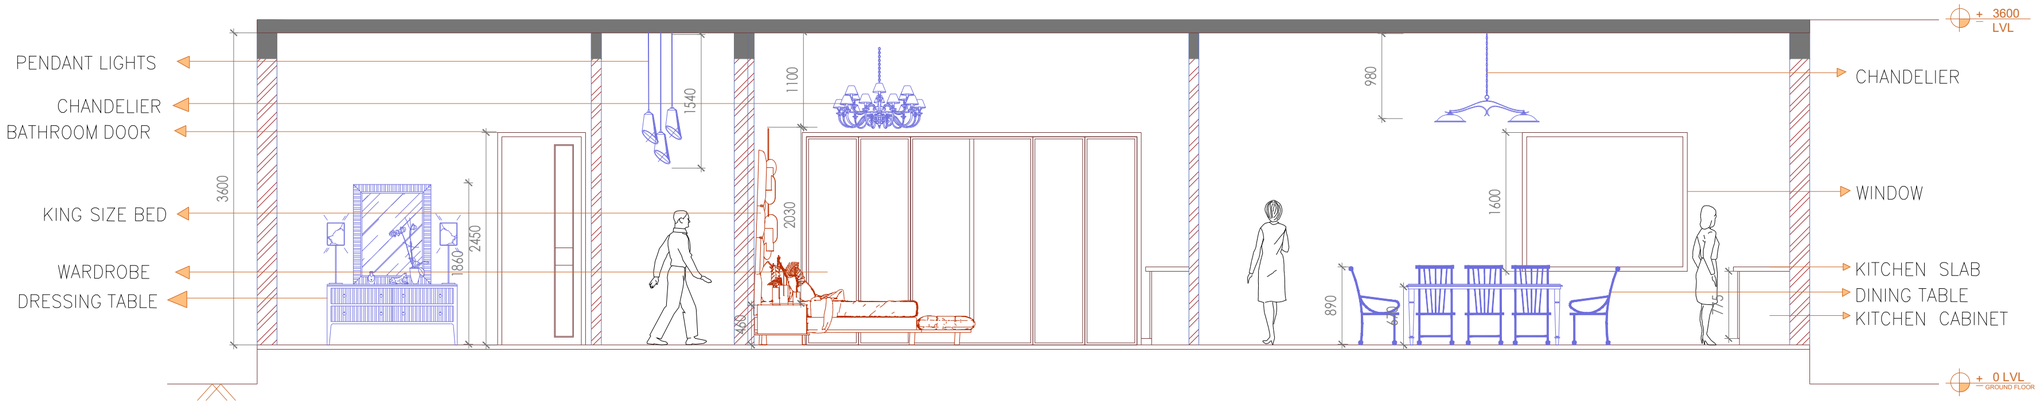

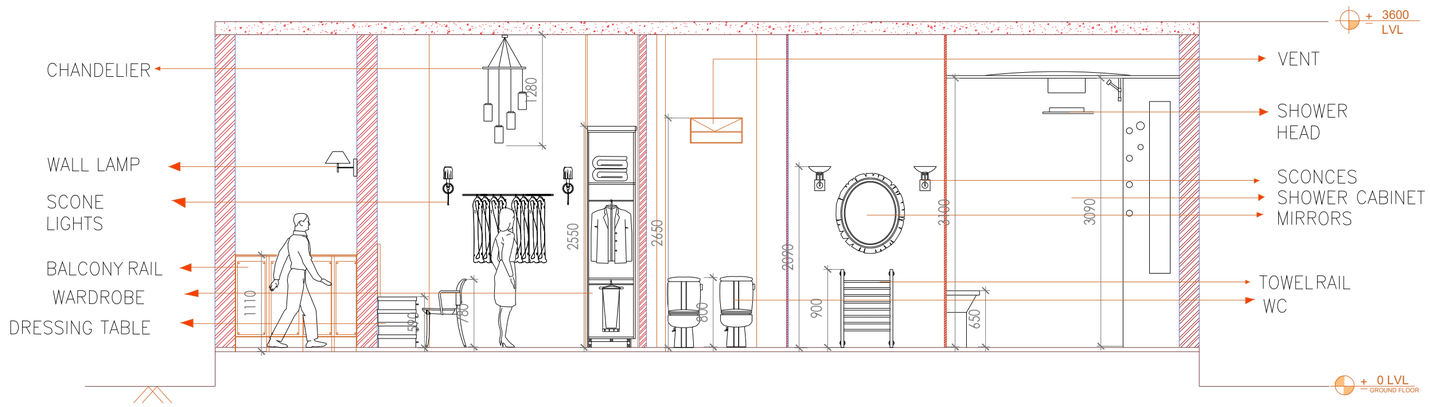

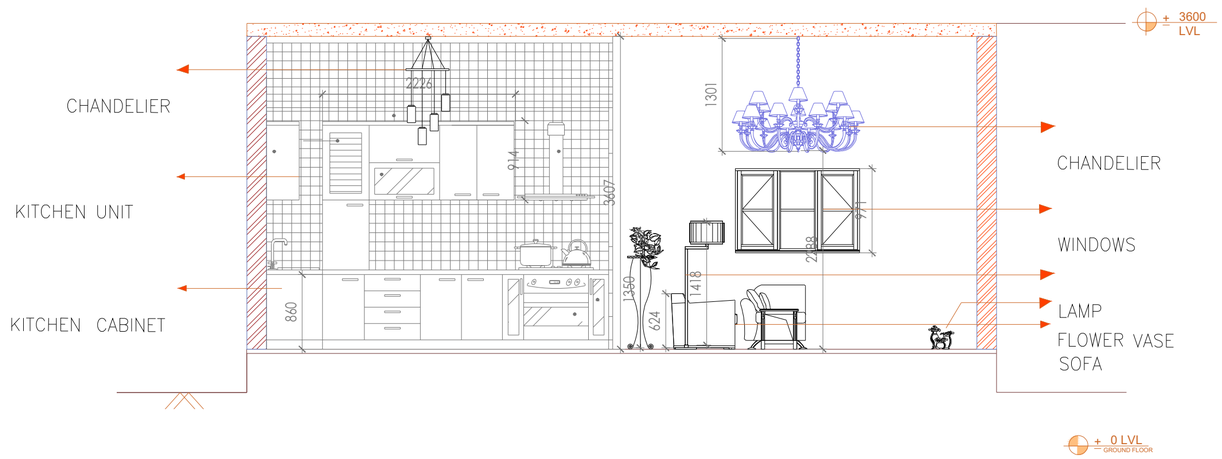

ICAT Design & Media College

N

NOTES:

1. All the measurements are in millimeters(mm).
2. All the levels are indicated in inches.
3. Sill level–900 mm
   Lintel level–2400 mm
   Roof Height–3600mm.

LEGENDS:

SCHEDULE OF JOINERY

1	D1	DOOR (900*2400)
2	D2	DOOR (750*2400)
3	D3	DOOR (1200*2400)
4	D4	DOOR (950*2400)
5	D5	DOOR (1500*2400)
6	LD	LEAF DOOR
7	SD	SLIDING DOOR
8	W1	WINDOW (1500*1500)
9	W2	WINDOW (1800*1500)
10	W3	WINDOW (1200*1500)
11	W4	WINDOW (1050*1500)
12	FG1	FIXED GLASS
13	FG2	FIXED GLASS
14	V1	VENTILATOR (900*200)
15	V2	VENTILATOR (750*200)
16	V3	VENTILATOR (600*200)

FLOORING MATERIALS

17	CARPET
18	TILES
19	STONE
20	PEBBLES
21	WOOD
22	MARBLE
23	PRELAM WOOD
24	GRASS

PROJECT LOCATION:
NEELANKARAI, CHENNAI.

PROJECT TYPOLOGY:
BOUTIQUE HOTEL

CLIENT NAME:
THE LOISIR

DRAWING TITLE:
THE PRIVATE POOL VILLA SECTIONS

NAME:
SNEHA M

DATE:
22.03.2019

SHEET:
10

SCALE:
1:100